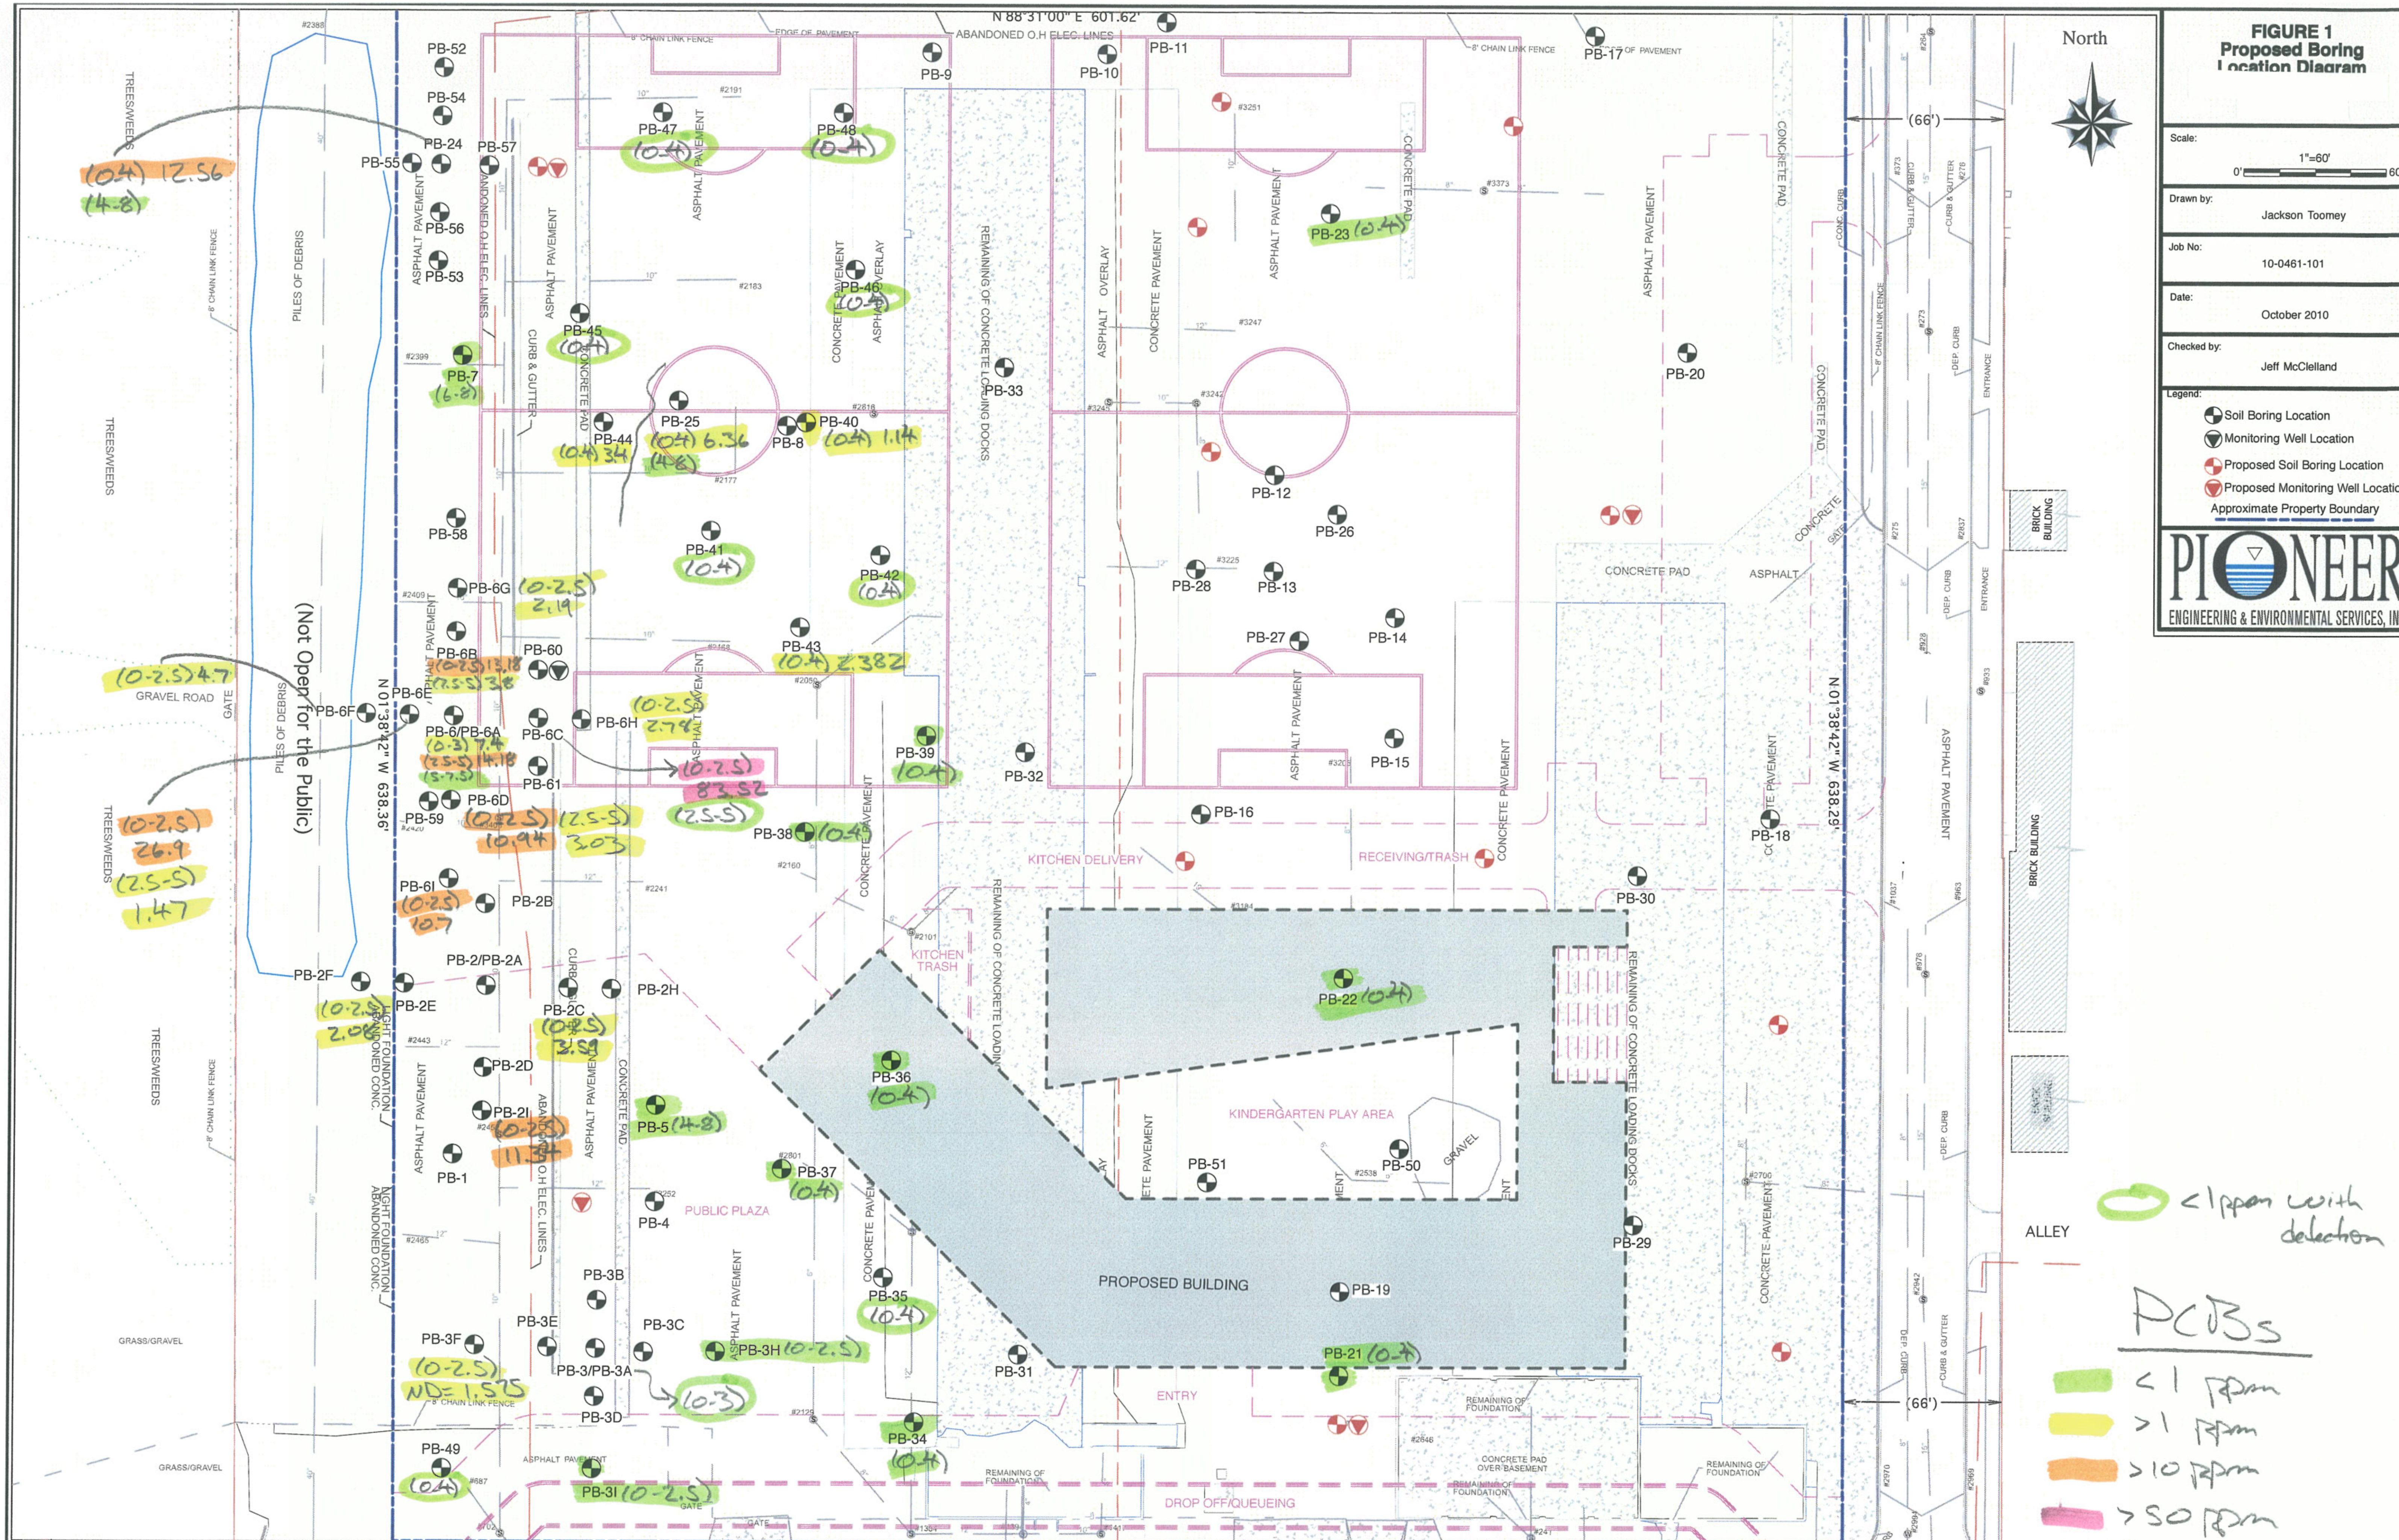
FIGURE 1
Proposed Boring Location Diagram
Scale:
1"=60'
0' 60'
Drawn by:
Jackson Toomey
Job No:
10-0461-101
Date:
October 2010
Checked by:
Jeff McClelland
Legend:
Soil Boring Location
Monitoring Well Location
Proposed Soil Boring Location
Proposed Monitoring Well Location
Approximate Property Boundary
PIONEER
ENGINEERING & ENVIRONMENTAL SERVICES, INC.
North
N 88°31'00" E 601.62'
N 01°38'42" W 638.36'
N 01°38'42" W 638.29'
(66')
(Not Open for the Public)
PILES OF DEBRIS
TREES/WEEDS
GRAVEL ROAD
GATE
GRASS/GRAVEL
8' CHAIN LINK FENCE
EDGE OF PAVEMENT
ABANDONED O.H ELEC. LINES
ASPHALT PAVEMENT
CONCRETE PAVEMENT
CONCRETE PAD
CURB & GUTTER
ASPHALT OVERLAY
REMAINING OF CONCRETE LOADING DOCKS
KITCHEN DELIVERY
RECEIVING/TRASH
KITCHEN TRASH
KINDERGARTEN PLAY AREA
GRAVEL
PROPOSED BUILDING
PUBLIC PLAZA
ENTRY
DROP OFF/QUEUEING
REMAINING OF FOUNDATION
CONCRETE PAD OVER BASEMENT
LIGHT FOUNDATION ABANDONED CONC.
BRICK BUILDING
ALLEY
ENTRANCE
DEP. CURB
PB-52
PB-54
PB-24
PB-55
PB-57
PB-56
PB-53
PB-7 (6-8)
PB-45 (0-4)
PB-47 (0-4)
PB-48 (0-4)
PB-46 (0-4)
PB-9
PB-10
PB-11
PB-17
PB-23 (0-4)
PB-20
PB-33
PB-44 (0.4) 3.4
PB-25 (0-4) 6.36 (4-8)
PB-8
PB-40 (0-4) 1.14
PB-12
PB-26
PB-28
PB-13
PB-58
PB-41 (0-4)
PB-42 (0-4)
PB-6G (0-2.5) 2.19
PB-43 (0-4) 2.382
PB-27
PB-14
PB-6B (0-2.5) 13.18 (2.5-5) 3.8
PB-60
PB-6E
PB-6F
PB-6/PB-6A (0-3) 7.4 (2.5-5) 14.18 (5-7.5)
PB-6C
PB-6H (0-2.5) 2.78
(0-2.5) 83.52 (2.5-5)
PB-61
PB-39 (0-4)
PB-32
PB-15
PB-59
PB-6D (0-2.5) 10.94 (2.5-5) 3.03
PB-38 (0-4)
PB-16
PB-18
PB-30
PB-6I (0-2.5) 10.7
PB-2B
(0-4) 12.56 (4-8)
(0-2.5) 4.7
(0-2.5) 26.9 (2.5-5) 1.47
PB-2F
PB-2E (0-2.5) 2.08
PB-2/PB-2A
PB-2C (0-2.5) 3.59
PB-2H
PB-22 (0-4)
PB-2D
PB-36 (0-4)
PB-2I (0-2.5) 11.34
PB-5 (4-8)
PB-1
PB-37 (0-4)
PB-4
PB-51
PB-50
PB-29
PB-3B
PB-35 (0-4)
PB-19
PB-3F (0-2.5) ND=1.575
PB-3E
PB-3C
PB-3H (0-2.5)
PB-3/PB-3A (0-3)
PB-3D
PB-31
PB-21 (0-4)
PB-49 (0-4)
PB-34 (0-4)
PB-3I (0-2.5)
<1ppm with detection
PCBs
<1 ppm
>1 ppm
>10 ppm
>50 ppm