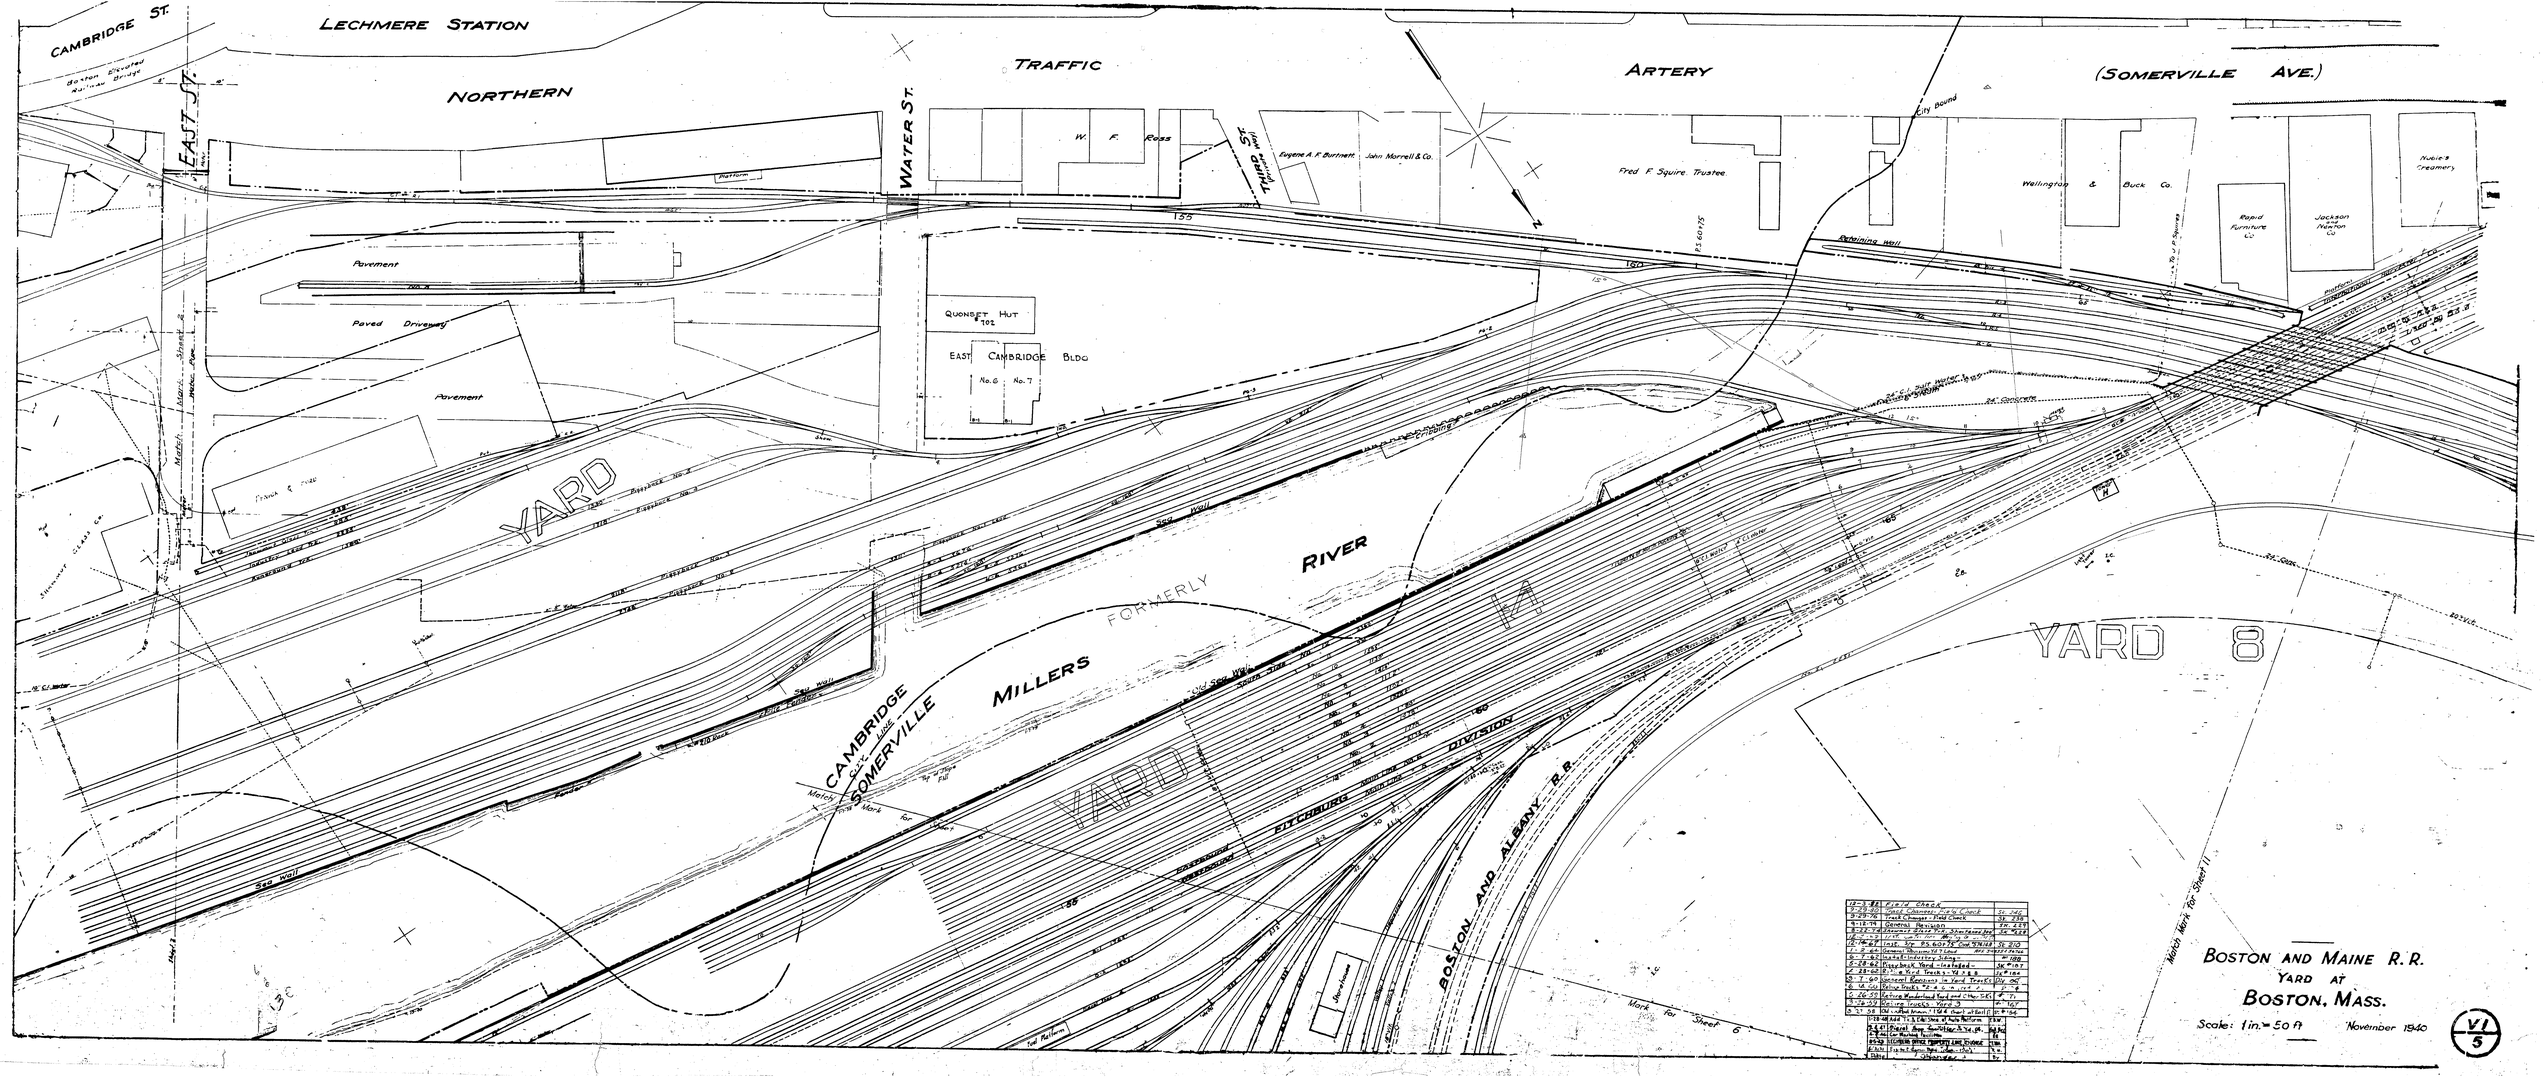

CAMBRIDGE ST.
LECHMERE STATION
NORTHERN
TRAFFIC
ARTERY
(SOMERVILLE AVE.)
EAST ST.
WATER ST.
THIRD ST.
W. F. Ross
Eugene A. F. Burtnett
John Morrell & Co.
Fred F. Squire Trustee
Wellington & Buck Co.
Rapid Furniture Co.
Jackson and Newton Co.
Noble's Creamery
City Bound
Retaining Wall
Pavement
Paved Driveway
Pavement
QUONSET HUT
EAST CAMBRIDGE BLDG
No. 6
No. 7
YARD
RIVER
FORMERLY
MILLERS
CAMBRIDGE
SOMERVILLE
YARD
YARD 8
FITCHBURG
DIVISION
BOSTON AND ALBANY R.R.
Sea Wall
Match Mark for Sheet 11
Match Mark for Sheet 6
BOSTON AND MAINE R.R.
YARD AT
BOSTON, MASS.
Scale: 1 in. = 50 ft
November 1940
VI
5