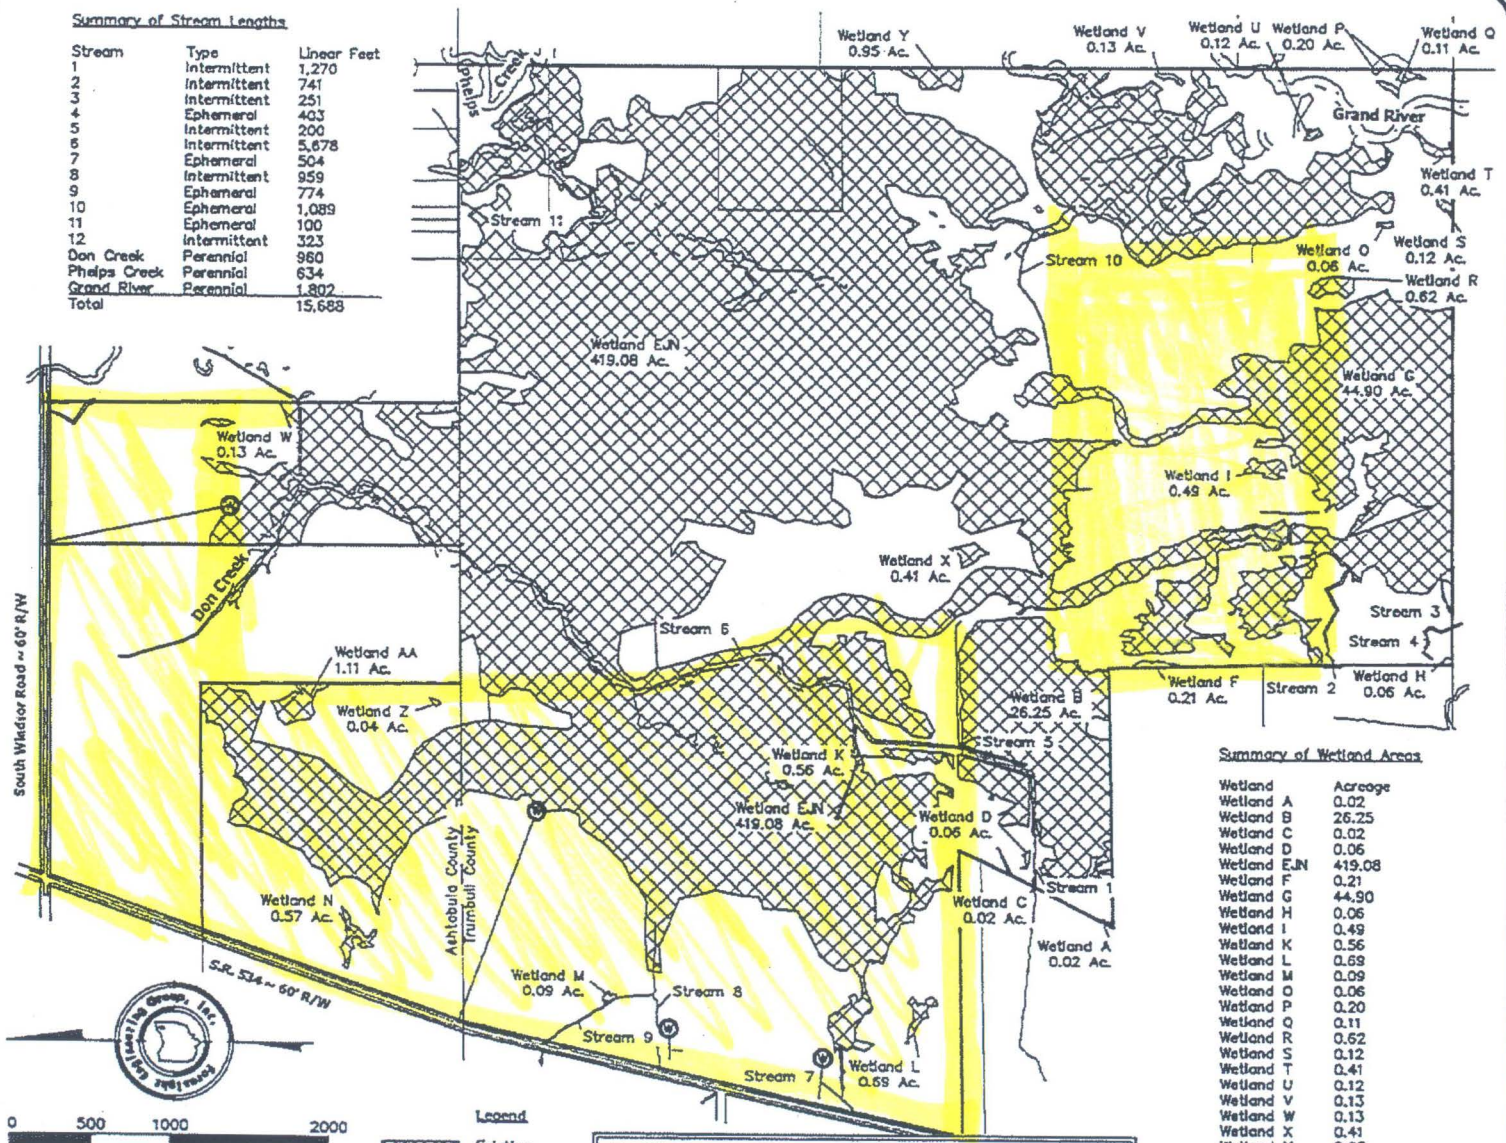

Summary of Stream Lengths

Stream	Type	Linear Feet
1	Intermittent	1,270
2	Intermittent	741
3	Intermittent	251
4	Ephemeral	403
5	Intermittent	200
6	Intermittent	5,678
7	Ephemeral	504
8	Intermittent	959
9	Ephemeral	774
10	Ephemeral	1,089
11	Ephemeral	100
12	Intermittent	323
Don Creek	Perennial	960
Phelps Creek	Perennial	634
Grand River	Perennial	1,802
Total		15,688

Summary of Wetland Areas

Wetland	Acreage
Wetland A	0.02
Wetland B	26.25
Wetland C	0.02
Wetland D	0.06
Wetland EJN	419.08
Wetland F	0.21
Wetland G	44.90
Wetland H	0.06
Wetland I	0.49
Wetland K	0.56
Wetland L	0.69
Wetland M	0.09
Wetland O	0.06
Wetland P	0.20
Wetland Q	0.11
Wetland R	0.62
Wetland S	0.12
Wetland T	0.41
Wetland U	0.12
Wetland V	0.13
Wetland W	0.13
Wetland X	0.41
Wetland Y	0.95
Wetland Z	0.04
Wetland AA	1.11
Total	496.84

EAST 534, LLC
D/A Processing No. 2009-00613
Ashtabula and Trumbull, Ohio
Quads: Windsor and West Farmington
Sheet 4 of 6

Foresight Engineering Group
Engineers & Surveyors
440 East-1111
440 East-1134 fax
130 Cortland Street, Unit F
Oneida, OH 44024

SCALE : Horz.1" = 1000'
Vert. none
FILE NAME: E:\Eas30701\404 Permit
DATE : October 28, 2010

EAST 534, LLC
Existing Site Plan
Windsor/Mesopotamia Twp., Ashtabula/Trumbull Co.

E:\Eas30701\Cad\404 Permit\East 404V.dwg, 10/28/2010 7:49:03 PM, Copyright Foresight Engineering Group, Inc.