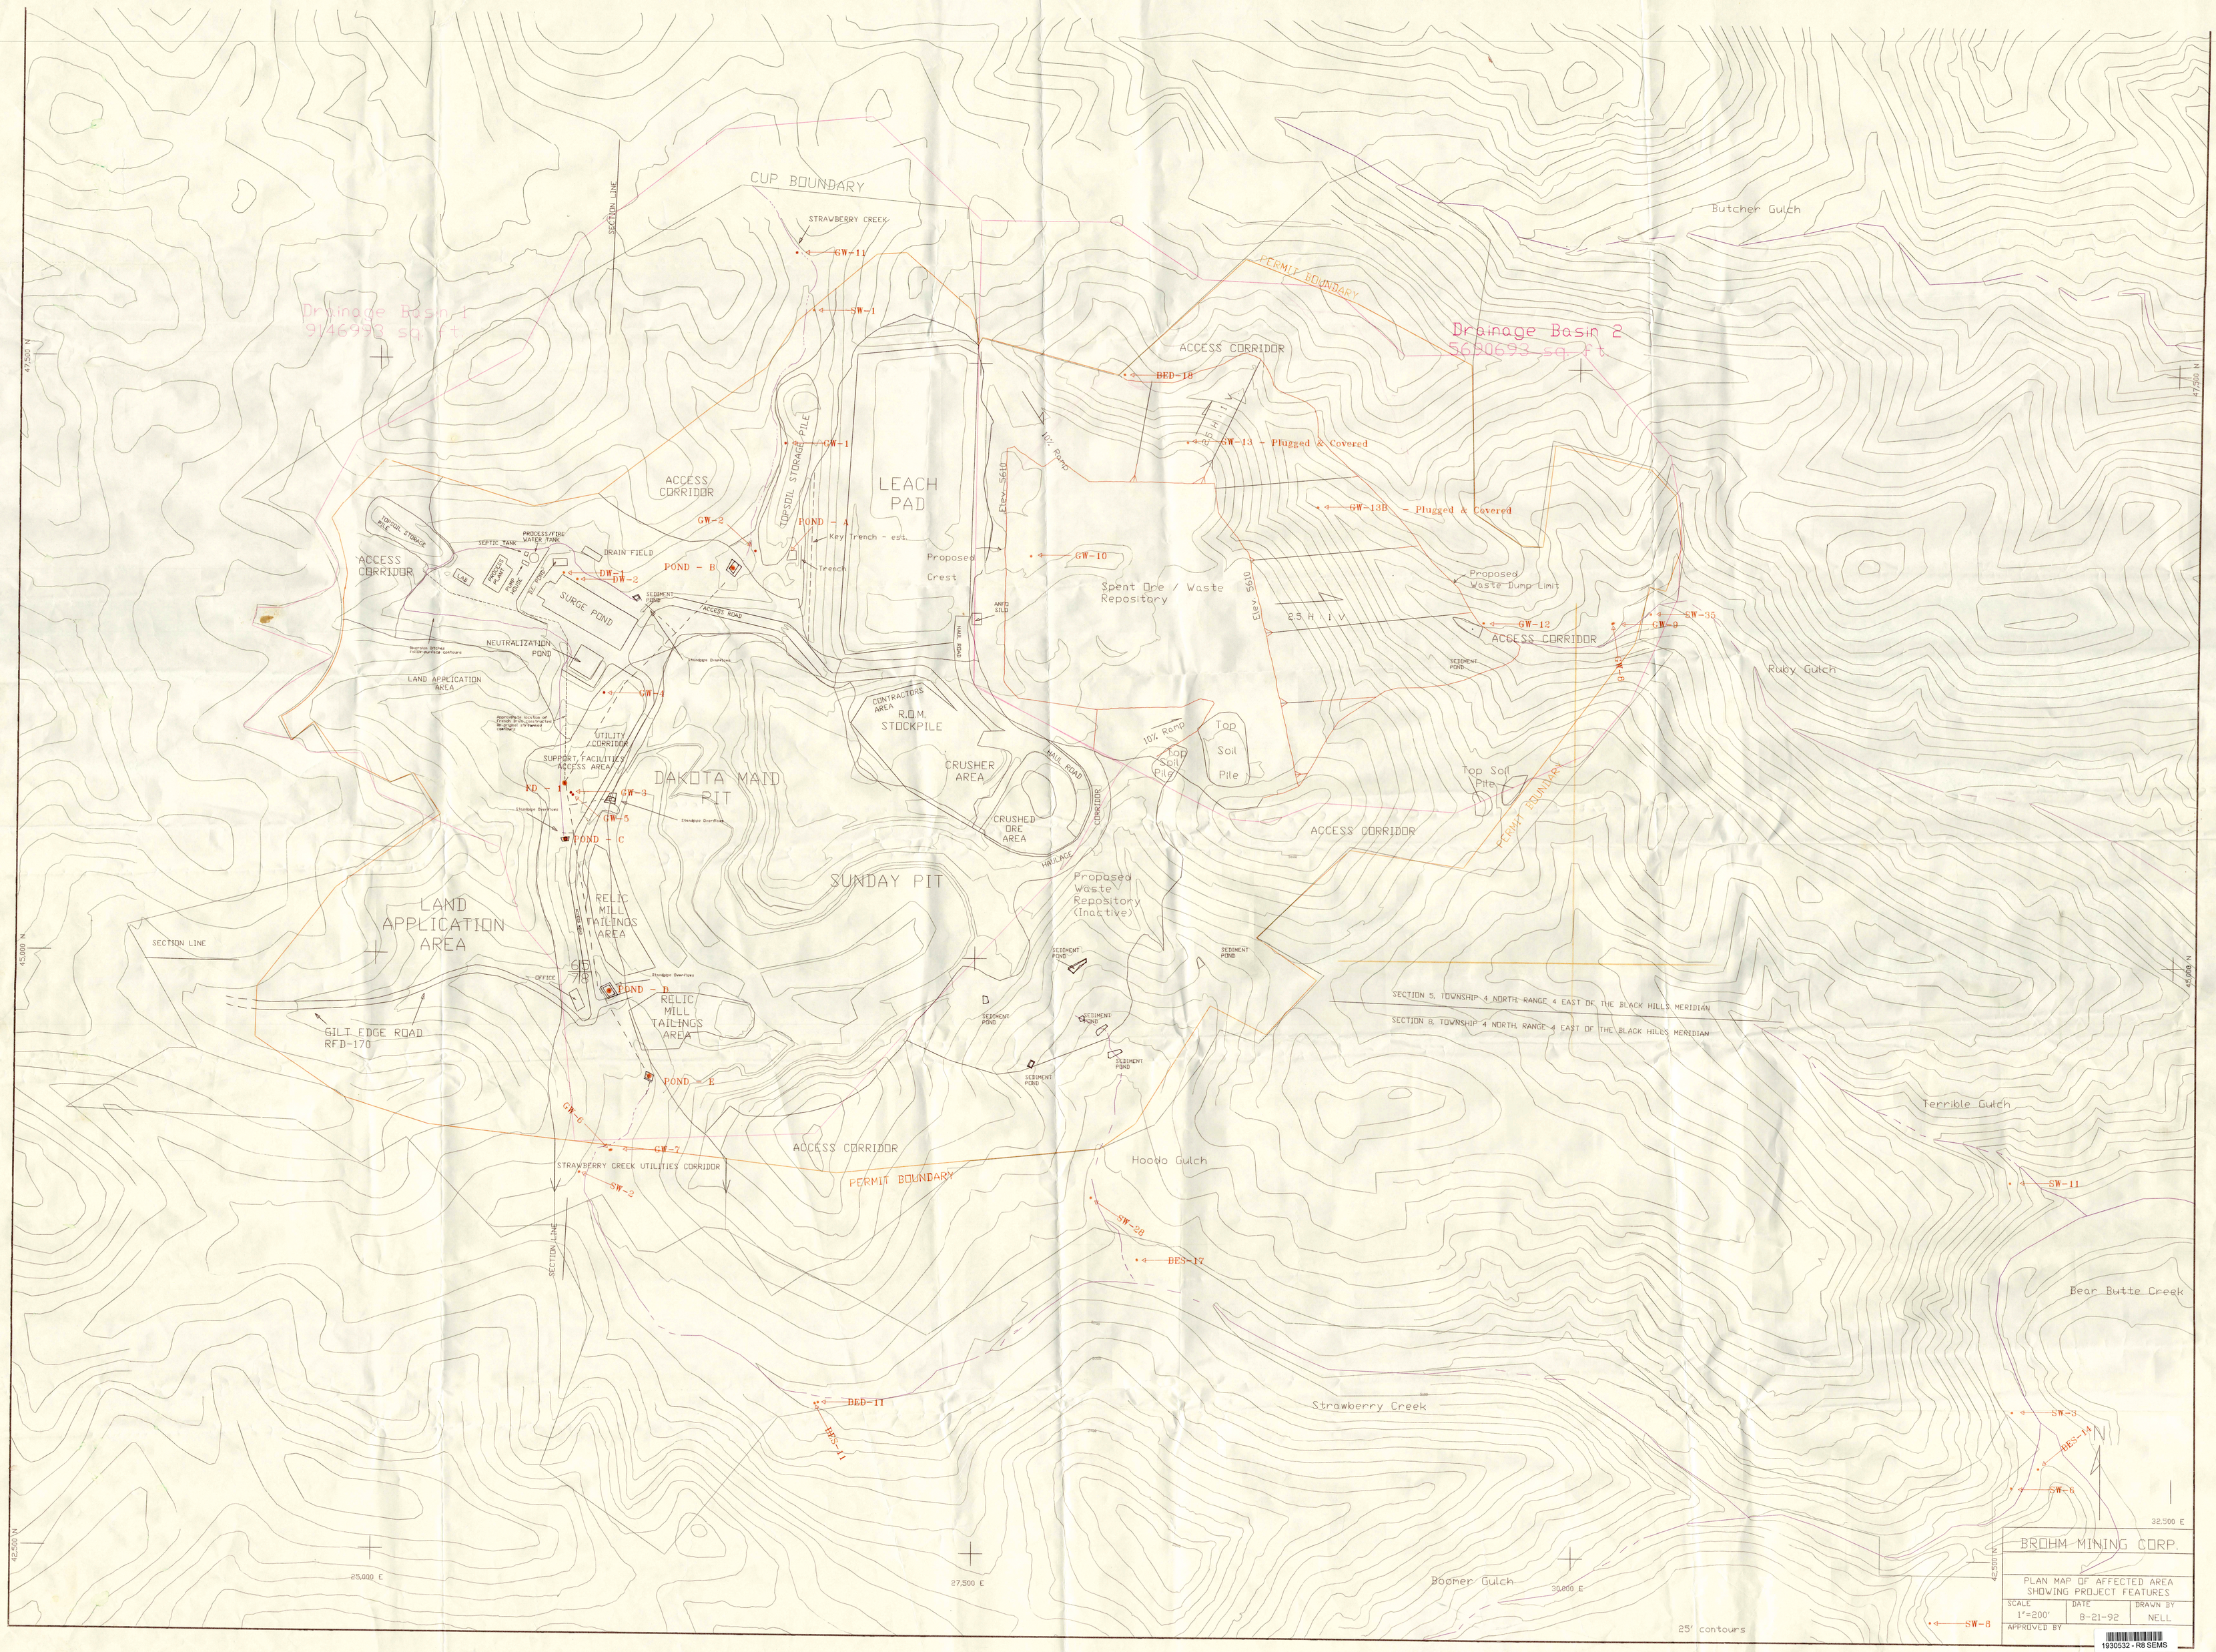

CUP BOUNDARY
STRAWBERRY CREEK
GW-11
SW-1
Drainage Basin 1
9146993 sq. ft.
Drainage Basin 2
5690693 sq. ft.
PERMIT BOUNDARY
Butcher Gulch
ACCESS CORRIDOR
BED-18
GW-13 - Plugged & Covered
GW-13B - Plugged & Covered
GW-1
TOPSOIL STORAGE PILE
LEACH PAD
ACCESS CORRIDOR
GW-2
POND - A
Key Trench - est.
Trench
Proposed Crest
GW-10
Spent Ore / Waste Repository
Proposed Waste Dump Limit
GW-12
ACCESS CORRIDOR
SW-35
GW-9
Ruby Gulch
ACCESS CORRIDOR
DRAIN FIELD
POND - B
DW-1
DW-2
SURGE POND
NEUTRALIZATION POND
LAND APPLICATION AREA
GW-4
CONTRACTORS AREA
R.O.M. STOCKPILE
UTILITY CORRIDOR
SUPPORT FACILITIES ACCESS AREA
DAKOTA MAID PIT
CRUSHER AREA
CRUSHED ORE AREA
Top Soil Pile
Top Soil Pile
Top Soil Pile
ACCESS CORRIDOR
PERMIT BOUNDARY
FD - 1
GW-3
GW-5
POND - C
SUNDAY PIT
Proposed Waste Repository (Inactive)
LAND APPLICATION AREA
RELIC MILL TAILINGS AREA
SECTION LINE
POND - D
RELIC MILL TAILINGS AREA
GILT EDGE ROAD RFD-170
POND - E
SECTION 5, TOWNSHIP 4 NORTH, RANGE 4 EAST OF THE BLACK HILLS MERIDIAN
SECTION 8, TOWNSHIP 4 NORTH, RANGE 4 EAST OF THE BLACK HILLS MERIDIAN
Terrible Gulch
GW-6
GW-7
STRAWBERRY CREEK UTILITIES CORRIDOR
SW-2
ACCESS CORRIDOR
PERMIT BOUNDARY
Hoodo Gulch
SW-11
SW-28
BES-17
Bear Butte Creek
BED-11
BES-11
Strawberry Creek
SW-3
BES-14
SW-6
SW-8
Boomer Gulch
25' contours
25,000 E
27,500 E
30,000 E
32,500 E
47,500 N
45,000 N
42,500 N
BROHM MINING CORP.
PLAN MAP OF AFFECTED AREA SHOWING PROJECT FEATURES
SCALE 1"=200'
DATE 8-21-92
DRAWN BY NELL
APPROVED BY
1930532 - R8 SEMS