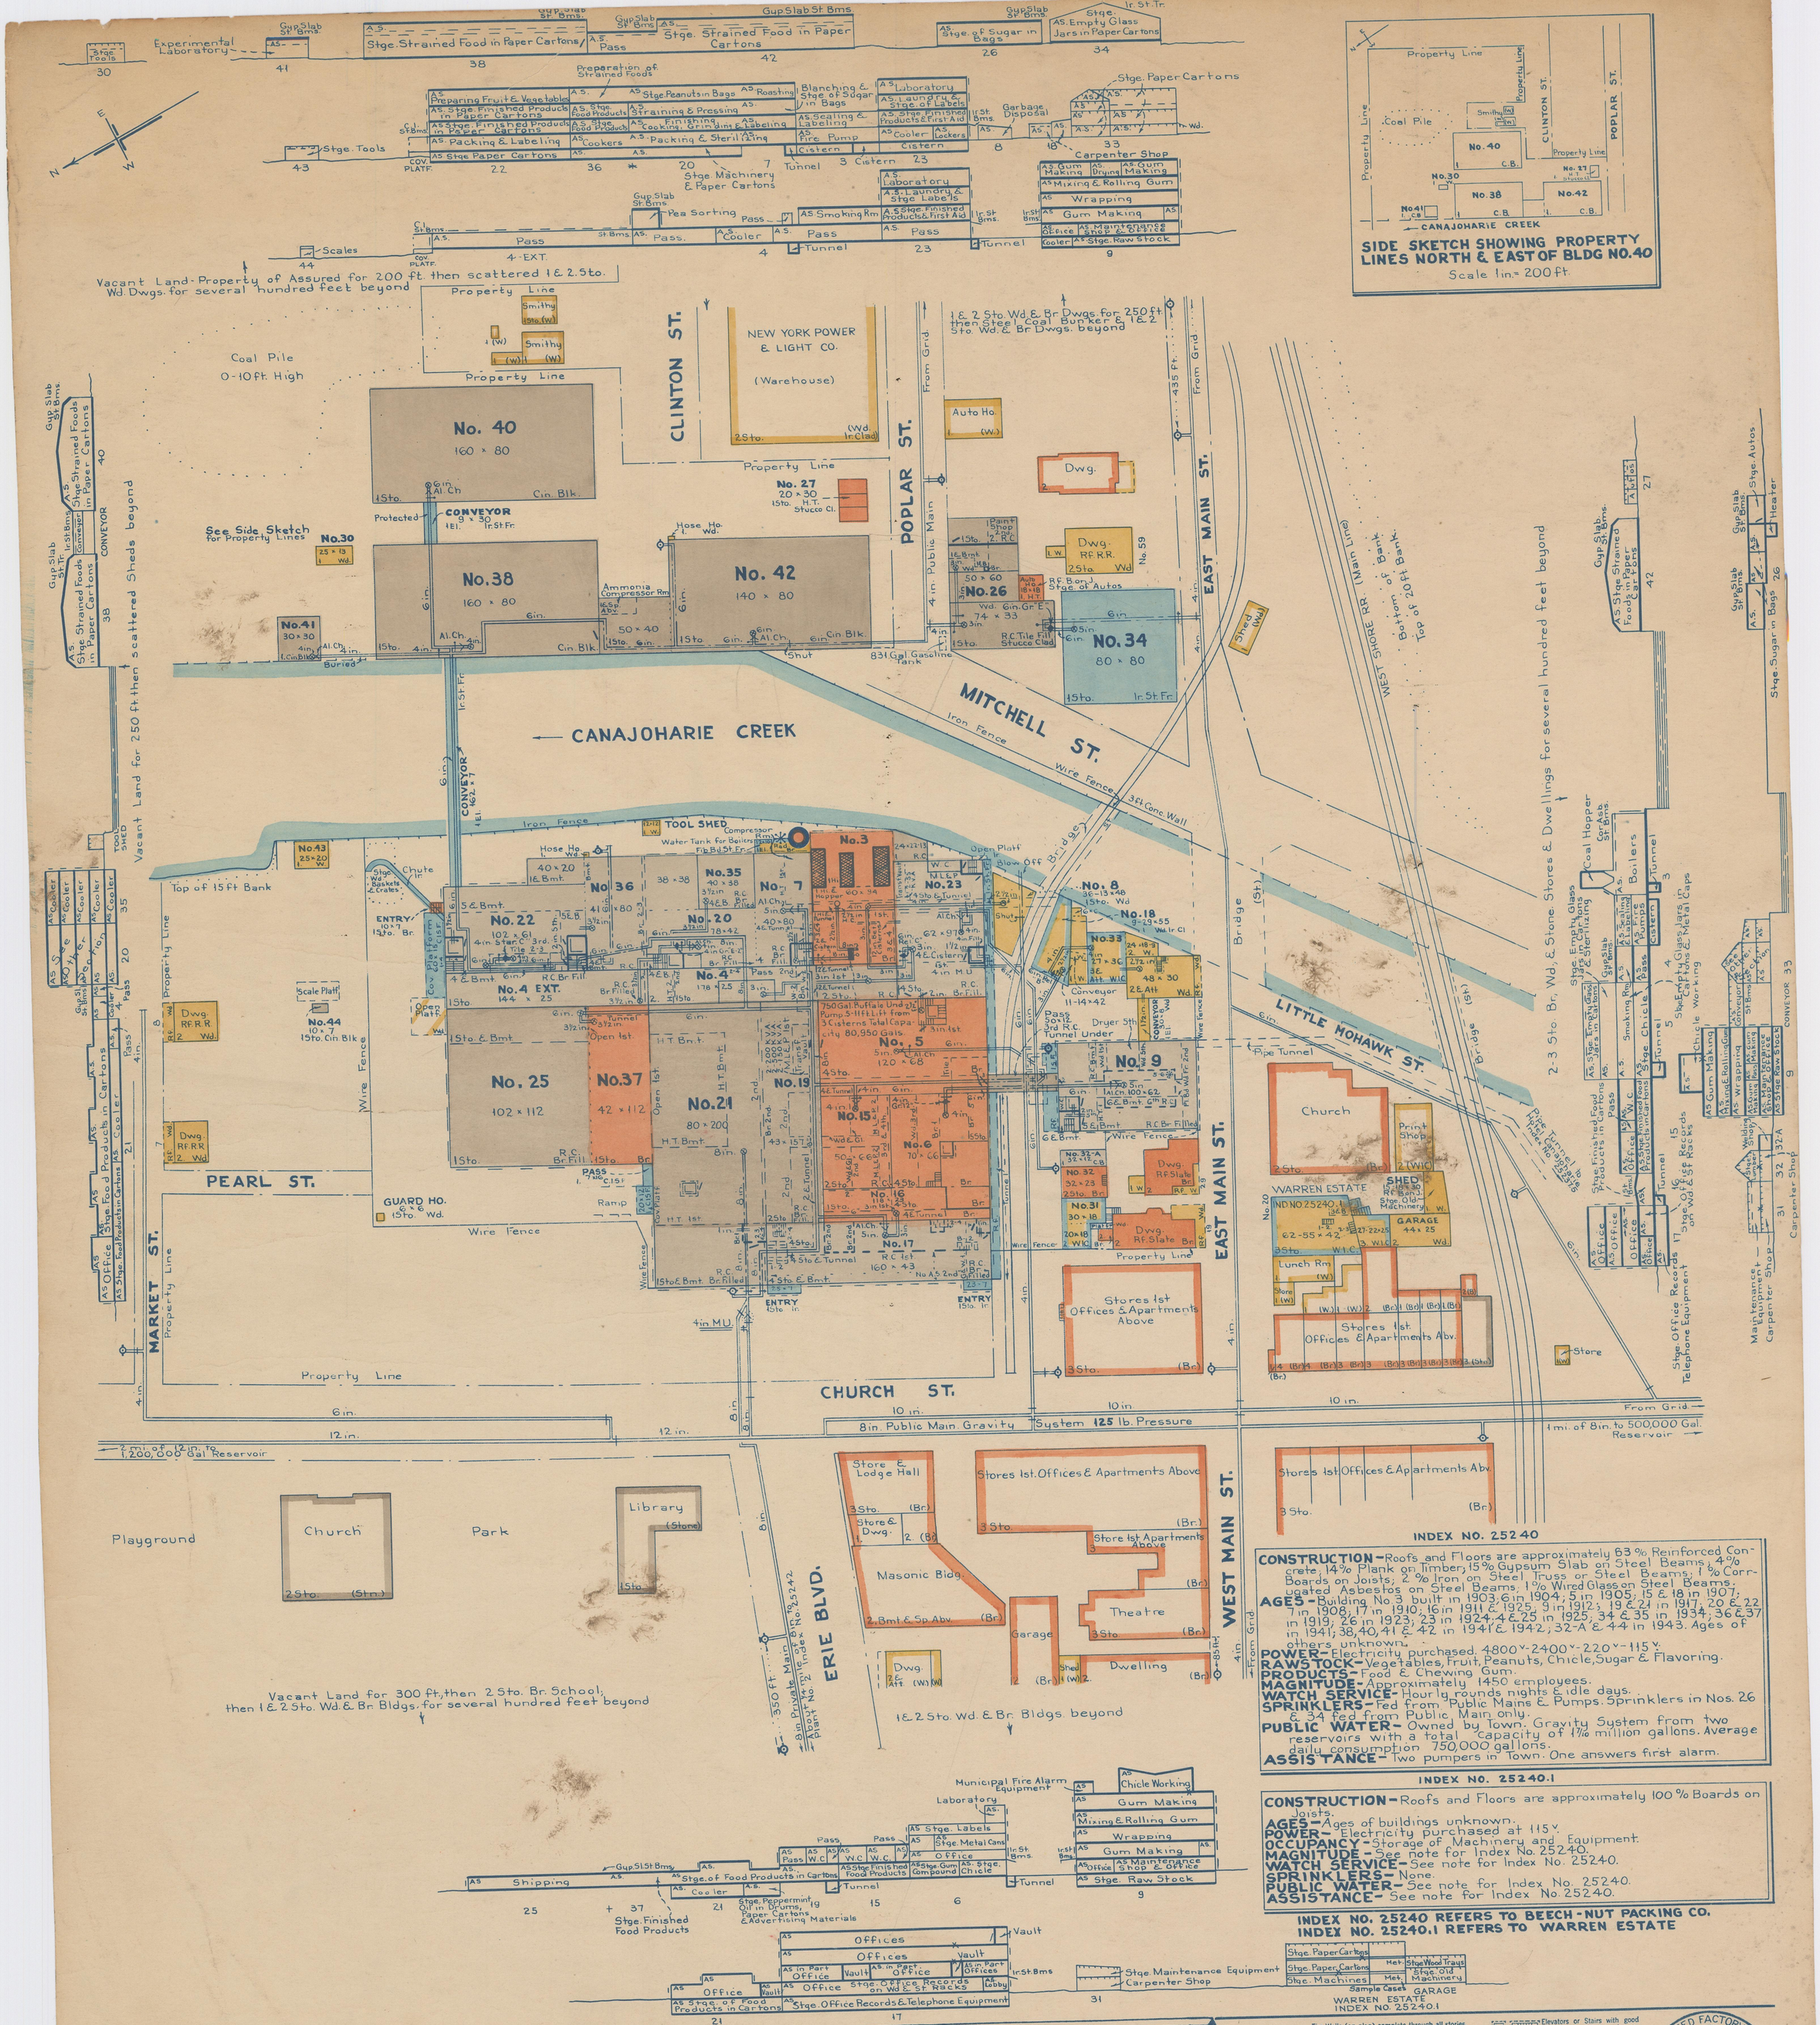

SIDE SKETCH SHOWING PROPERTY LINES NORTH & EAST OF BLDG NO. 40

Scale 1 in. = 200 ft.

INDEX NO. 25240

CONSTRUCTION – Roofs and Floors are approximately 63% Reinforced Concrete, 14% Plank on Timber; 15% Gypsum Slab on Steel Beams; 4% Boards on Joists; 2% Iron on Steel Truss or Steel Beams; 1% Corrugated Asbestos on Steel Beams; 1% Wired Glass on Steel Beams.
AGES – Building No. 3 built in 1903; 6 in 1904; 5 in 1905; 15 & 18 in 1907; 7 in 1908; 17 in 1910; 16 in 1911 & 1925; 9 in 1912; 19 & 21 in 1917; 20 & 22 in 1919; 26 in 1923; 23 in 1924; 4 & 25 in 1925; 34 & 35 in 1934; 36 & 37 in 1941; 38, 40, 41 & 42 in 1941 & 1942; 32-A & 44 in 1943. Ages of others unknown.
POWER – Electricity purchased. 4800v-2400v-220v-115v.
RAWSTOCK – Vegetables, Fruit, Peanuts, Chicle, Sugar & Flavoring.
PRODUCTS – Food & Chewing Gum.
MAGNITUDE – Approximately 1450 employees.
WATCH SERVICE – Hourly rounds nights & idle days.
SPRINKLERS – Fed from Public Mains & Pumps. Sprinklers in Nos. 26 & 34 fed from Public Main only.
PUBLIC WATER – Owned by Town. Gravity System from two reservoirs with a total capacity of 1⅞ million gallons. Average daily consumption 750,000 gallons.
ASSISTANCE – Two pumpers in Town. One answers first alarm.

INDEX NO. 25240.1

CONSTRUCTION – Roofs and Floors are approximately 100% Boards on Joists.
AGES – Ages of buildings unknown.
POWER – Electricity purchased at 115v.
OCCUPANCY – Storage of Machinery and Equipment.
MAGNITUDE – See note for Index No. 25240.
WATCH SERVICE – See note for Index No. 25240.
SPRINKLERS – None.
PUBLIC WATER – See note for Index No. 25240.
ASSISTANCE – See note for Index No. 25240.

INDEX NO. 25240 REFERS TO BEECH-NUT PACKING CO.
INDEX NO. 25240.1 REFERS TO WARREN ESTATE

Materials of wall construction are shown by colors: Brick or Tile = Red; Wood = Yellow; Concrete or Stone = Light Gray; Iron = Blue.
Wording or Initial letters in lower right-hand corner of Bldg. indicate building material, thus: Brick or Br. or B. denotes Brick Walls, etc.
Property owned by Assured, colored in full.
Outside property has margin colored only, with designation of wall materials enclosed thus: (Br.)
Roof construction and covering shown in view as below.
Gravel, Bein Conc. — Gravel, Plank on Timber — Slate, Boards on Joists.
In Views, Roofs are colored gray if covered with material not easily ignited, as Tin, Slate, Gravel or Patent Roofing, and are colored buff if covering material is easily ignited, as shingles, bare boards, or tar paper, etc.

Gravity water tank for fire purposes, or fire pump suction tank above ground.
Pressure tank.
Steam Boilers.
Fire Pump with
Mill Service tank, single circle (if shown)
Smoke Stack or Chimney
Mill Pump.
Water Meter in pit.
Check Valves (Double) with 2 — O. S. & Y's

Standard Frost-Proof Hydrant. Number of "Horns" shows number of Hose Outlets.
"Dry" or Non-Frost-Proof Hydrant.
Independent Gates on 4-way Standard Hydrant.
Hose House over Hydrant.
Hose Connections.
Fire Department Connection.
Automatic Sprinkler Riser.
Alarm Check Valve.
Open Sprinkler Riser, extent of heads indicated by arrow heads on plan.
Pipes buried outside of buildings or inside exposed.
Pipes buried under buildings.
Proposed pipes.
Pump Suction with foot valve.
Non-indicating valve in pipe, inside screw underground gate, or doubtful telltale.
Outside Screw and Yoke Valve.
Indicator Post Gate.
Dry Pipe Valve with accelerator or exhauster
Fire Pumper Connection.
Monitor Nozzle.
Standpipe for Fire Hose.
Air Check Valve.
Deluge Valve.

BEECH-NUT PACKING COMPANY

"PLANT NO. 1"

Canajoharie, New York

Scale 1 in. = 60 ft.
0 60 120

Surveyed Sept. 26, 1944

Surveyed by E.D. Mitchell
Additional Data from Assured Mar. 17, 1945

Tracing No. 31371
By A.L. Hanson

Fire Walls (on plan) complete through all stories.
Other Building Walls or Fences.
Interior Walls or Partitions not complete in all stories.
Retaining Walls.
Property line or street line without fence.
Boundary Line. (State, County, City, etc.)
Wired Glass Windows, in metal frames. } complete in all stories unless otherwise noted.
Fire Shutters.
Unprotected openings: (1) in fire walls, or (2) in sections for open stairs, open elevators, etc.
Fire Doors, complete in all stories unless indicated by numbers.
Sub Standard Fire Door
Denotes (without lettering) only plank on timber, floors or roof.
Lettering describes special types and supports of roof or floor construction not fire resistant.
Denotes (without lettering) only boards on joists.
Lettering describes additional features of quick-burning floors or roof construction such as exposed steel supports, etc.
Hollow Floor or Roof (concealed spaces).

Elevators or Stairs with good wood or equivalent enclosures or Hatches.
Elevators or Stairs without enclosures.
Elevators or Stairs enclosed by fire walls.
Elevators or Stairs (enclosed) dotted if not full height of bldg. (Numbers show the stories with which they connect.)
Fire Ladder to roof
Fire Escape.

IN SECTIONS
Denotes Floors or Roofs of Reinforced Concrete, or other fire resistive materials without exposed steel work or other weaknesses.
Conc. Slab 5½
Lettering describes special types of fire resistive roof or floor construction, also indicating weaknesses in such construction.
Tile 1½
A.S.
Letters A.S. denote automatic sprinklers throughout room, unless limited by arrows.
Q.S.
Denotes non-automatic open sprinklers (as window or cornice heads) at each story so protected.

ASSOCIATED FACTORY MUTUAL FIRE INSURANCE COMPANIES
INSPECTION DEPT.
SERIAL NUMBER 31371
Replacing 27427
181 HIGH ST. BOSTON, MASS.

INDEX NUMBER
25240
25240.1