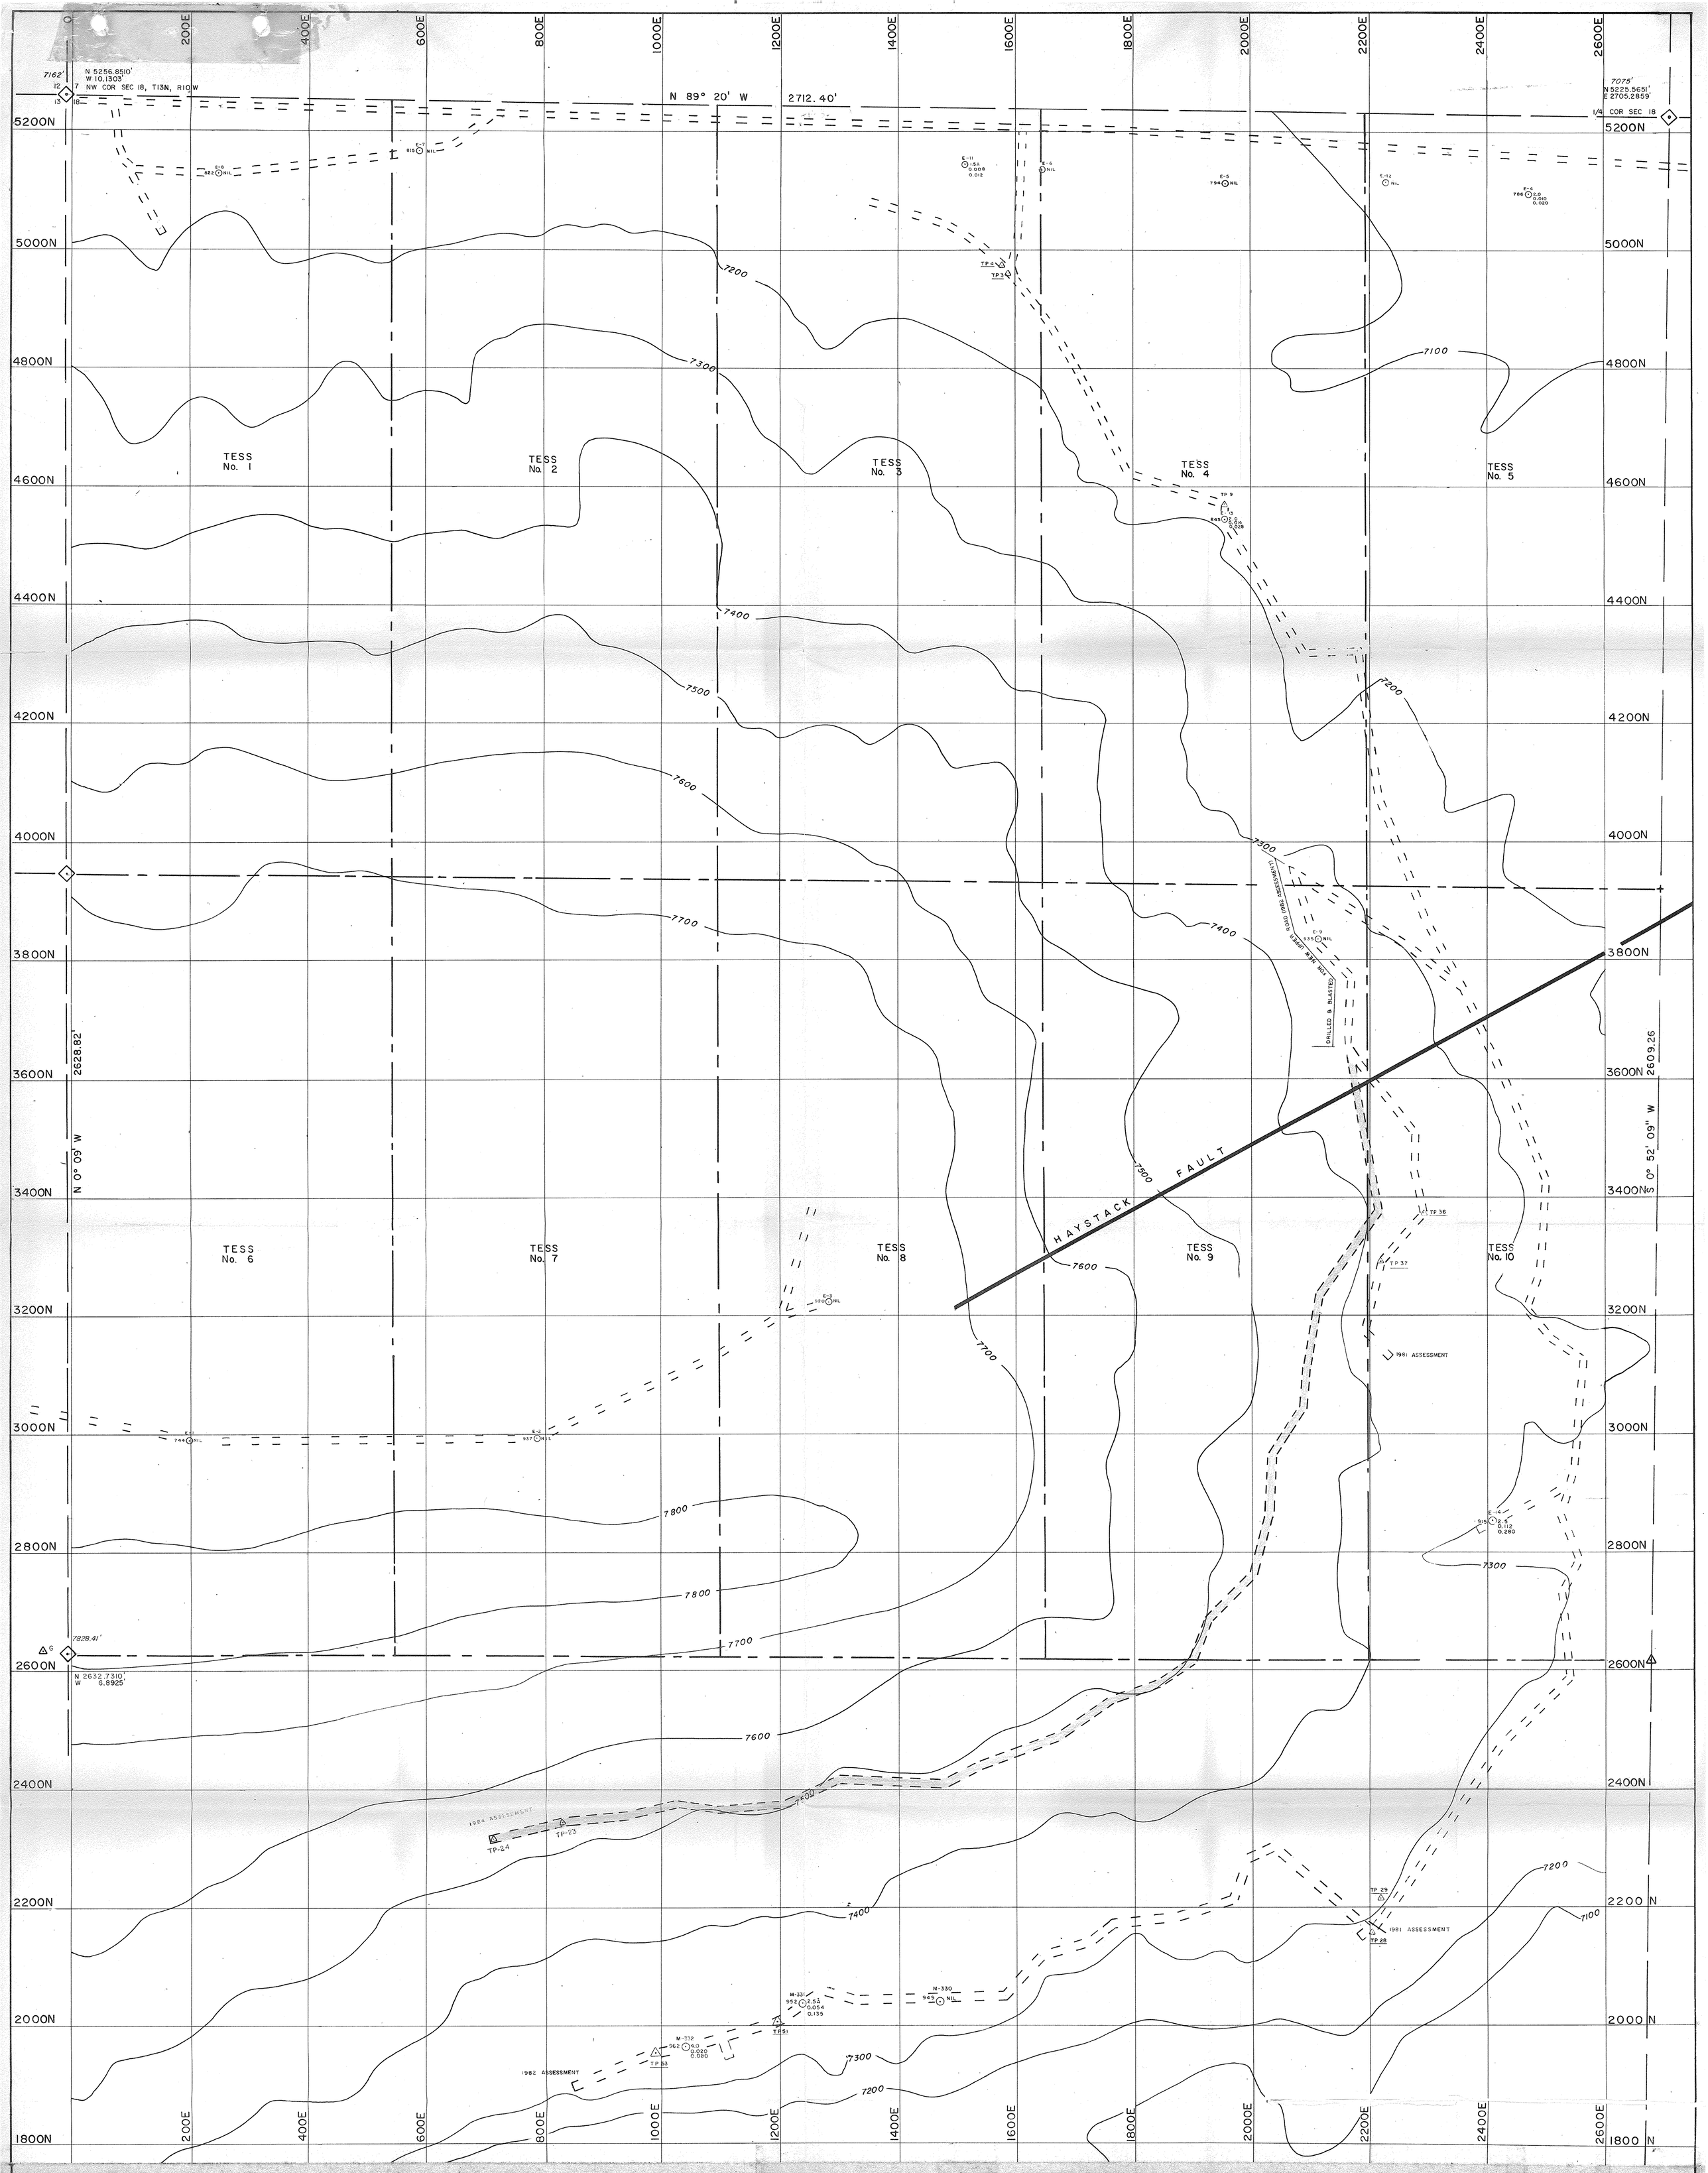


## EXPLANATION

COMPLETED ROAD

PROPOSED ROAD

N
M.N.
13½°

### UNDERGROUND DATA

- Wall of Working
- Proposed Working
- Previous Working
- Survey Station
- Timber with Logging
- Stull
- Ore
- Waste

### GENERAL / OPEN PIT DATA

- Claim Boundary
- Corner Monument
- 7101 Elevation
- Crest of Pit
- Toe of Pit
- Mined Area
- II Sample Number
- 2.5 Thickness
- 0.10 % $U_3O_8$
- 0.25 Feet % Factor
- Muck Piles
- Soil Stripped
- All Stripped

### DRILL HOLE DATA

| | A-1 | |
|---|---|---|
| Elevation Top of Min or Ls. plus 6000' | 66 1.4 | Hole Number Thickness |
| | 0.30 | % $U_3O_8$ |
| | 0.42 | Feet % Factor |

| FEET % | |
|---|---|
| 744 | plus 1.0 |
| 737 | 0.75–0.99 |
| 741 | 0.50–0.74 |
| 730 | 0.25–0.49 |
| 746 | 0.20–0.24 |
| 735 | 0.10–0.19 (Min. 0.05 %) |

- No Data
- Proposed
- Surveyed
- Unsurveyed

1-23/80 R.T.
10/6/81 R.T.
6/3/82 R.T.
5/7/83 R.T.

# TODILTO EXPLORATION & DEVELOPMENT CORP.

ALBUQUERQUE NEW MEXICO

NW 1/4 SECTION 18
T 10N, R 13 W

TESS CLAIMS

RECEIVED
MAY 10 1984
NAVAJO AREA OFFICE
BR. OF REAL PROPERTY MGMT.

SCALE IN FEET
100 75 50 0 100
CONTOUR INTERVAL 100 FEET

DRILL SUMMARY MAP

103-007-015-18 D-13