Artificial Penetration No. 682

Rycade Oil Corporation
State-Cow Bayou #B-6

Railroad Commission of Texas—Oil and Gas Division
Austin, Texas

IMPORTANT NOTICE: This is the first record the Railroad Commission has of any well. It is made the basis of all subsequent correspondence. Hence it must be accurate.

NOTICE OF INTENTION TO DRILL, DEEPEN OR PLUG
(To comply with Rules of the Railroad Commission of Texas, governing Oil and Gas Conservation in Texas.)

RECEIVED
JUL 1 1931
BEAUMONT

DESCRIPTION OF PROPERTY:

In order that the well covered by this notice may be definitely and accurately located on maps in the office of the commission, draw in the space below, in ink a sketch of the lease or block and lot, giving name and number, and indicate thereon the exact location of the well. Also show the distances, in feet, of the well from the two nearest boundaries of the lease and from the nearest well. Give names of the adjoining lease or property owners.

Scale: 400 feet to 1 inch. If less than 2 acres, 40 feet to 1 inch.

Use back hereof for sketch if necessary.

NORTH

See plat attached.

Adjoining lease owners.

Gulf Producing Co.
Humble O & R Co.;
Continental Oil Co.;

LOCATION:
2100' North of the Bridge on Cow Bayou

RECEIVED
JUL 9 - 1931
Oil & Gas Division

SOUTH

This notice must be delivered to Deputy Supervisor of your district before drilling, deepening or plugging. He will forward to the Railroad Commission Austin, Texas.

Date July 1, 1931

Name of company or operator

Name Ryondo Oil Corporation
Address 903 Esperson Bldg. Houston, Texas.

Name of farm or lease

Name State (Cow Bayou)

Located in Orange County

Sec. No. _____ Block No. _____

Survey Cow Bayou

Number of acres Gas Well No. B-6

Rotary or Cable Tools _____

Date work will start _____

Depth to which you propose to drill _____ feet

Date you wish to plug 7-6-31 Well No. B-6

(You must also give notice to adjacent lessees.)

Date you wish to deepen _____ Well No. _____

If lease purchased with one or more wells drilled, from whom purchased?

Name _____

Address _____

Deliver to Deputy Supervisor in charge of district in which well is located.

Rule 37. No well for oil or gas shall hereafter be commenced nearer than three hundred (300) feet to any other completed or drilling well on the same or adjacent tract or farm; and no well shall be drilled nearer than one hundred and fifty (150) feet to any property line; provided, that the Commission, in order to prevent waste or to protect vested rights, will grant exceptions permitting drilling within shorter distances than as above prescribed, upon application, filed fully stating the facts, notice thereof having first been given to all adjacent lessees affected thereby. Rule 37 shall not for the present be enforced within any proven oil field which is on a proven salt dome structure.

FORM 1

RAILROAD COMMISSION OF TEXAS—OIL AND GAS DIVISION

Austin, Texas

IMPORTANT NOTICE: This is the first record the Railroad Commission has of any well. It is made the basis of all subsequent correspondence. Hence it must be accurate.

NOTIFICATION OF INTENTION TO DRILL, DEEPEN, PLUG OR SHOOT

(To comply with Rules of the Railroad Commission of Texas, governing Oil and Gas Conservation in Texas.)

DESCRIPTION OF PROPERTY:

In order that the well covered by this notice may be definitely and accurately located on maps in the office of the commission, draw in the space below, in ink a sketch of the lease or block and lot, giving name and number, and indicate thereon the exact location of the well. Also show the distance, in feet, of the well from the two nearest boundaries of the lease and from the nearest well. Give names of the adjoining lease or property owners.

Scale: 400 feet to 1 inch. If less than 2 acres, 40 feet to 1 inch.

Use back hereof for sketch if necessary.

NORTH

WEST

EAST

SOUTH

RECEIVED

JAN 7 1926

HOUSTON

8132

RECEIVED

JAN 9 1926

RAILROAD COMMISSION

This notice must be delivered to Deputy Supervisor or to the Railroad Commission as prescribed by Rules 9, 10 and 23, before drilling, deepening, plugging or shooting, so that the Commission may, if it desires, have a representative present.

BEAUMONT, TEXAS

Date Jan. 6, 1926.

Name of company or operator

Name Rycade Oil Corporation

Address P. O. Box 1817, Houston, Texas.

Name of farm or lease

Name State of Texas

Address Austin, Texas.

County Orange

Sec. No. _____ Block No. _____

Survey Cow Bayou, 2000' north from bridge

Number of acres 8.14 Well No. 6-H

Rotary or Cable Tools Rotary

Date drilling is to start Jan. 11, 1926.

Depth to which you propose to drill 5000 feet

Date you wish to plug _____ Well No. _____

(You must also give notice to adjacent lessees).

Date you wish to shoot _____ Well No. _____

Number of quarts to be used _____

Deliver to Deputy Supervisor in charge of that field or mail to

RAILROAD COMMISSION OF TEXAS, Austin, Texas.

Rule 37. No well for oil or gas shall hereafter be commenced nearer than three hundred (300) feet to any other completed or drilling well on the same or adjacent tract or farm; and no well shall be drilled nearer than one hundred and fifty (150) feet to any property line; provided, that the Commission, in order to prevent waste or to protect vested rights, will grant exceptions permitting drilling within shorter distances than as above prescribed, upon applications filed fully stating the facts, notice thereof having first been given to all adjacent leases affected thereby. Rule 37 shall not for the present be enforced within the proven oil fields of the Gulf Coast.

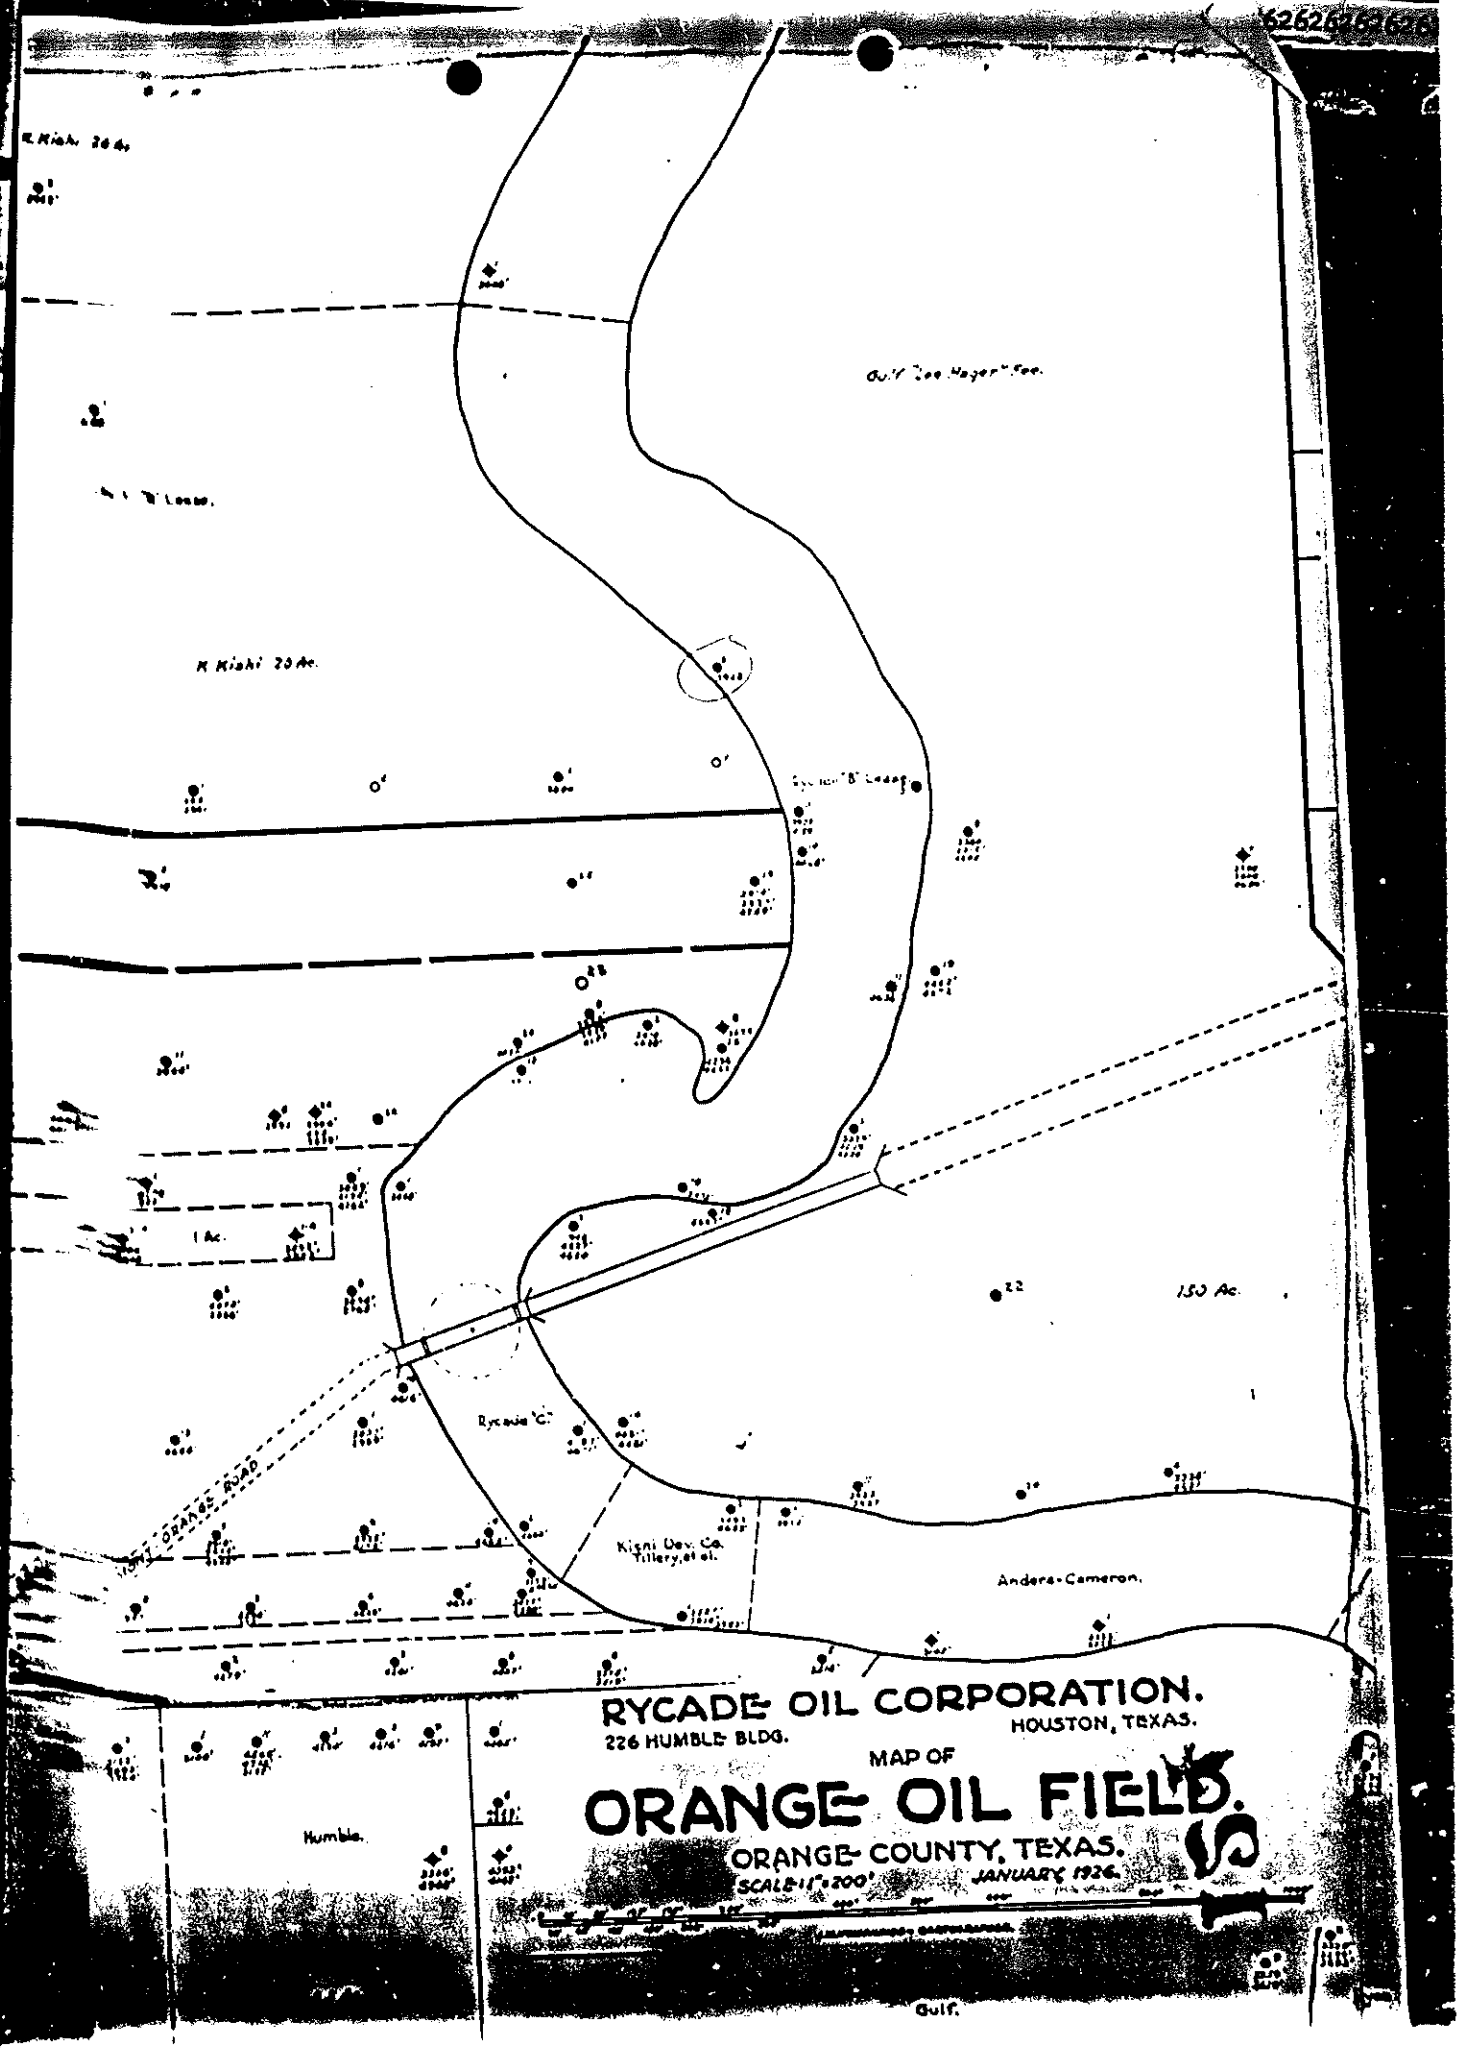

K Kishi 20 Ac.
Gulf "Lee Hager" Fee.
Rycade "B" Lease
1 Ac.
150 Ac.
Rycade "C"
Kishi Dev. Co.
Tillery, et al.
Andera-Cameron.
Humble.
Gulf.
RYCADE OIL CORPORATION.
226 HUMBLE BLDG.
HOUSTON, TEXAS.
MAP OF
ORANGE OIL FIELD.
ORANGE COUNTY, TEXAS.
SCALE 1" = 200'
JANUARY 1926.

Form No. 2

WELL RECORD

Mail to Railroad Commission of Texas, Austin, Texas

Company Rycade Oil Corporation Address Box 1817, Houston, Texas.

County Orange Survey In Cow Bayou Block No. Sec. No.

Lessor State of Texas Well No. B-6 Elevation (Above sea level)

Drilling commenced 1-27-26, 192 Drilling completed 4-5-26, 192

Correspondence regarding this well should be sent to: Name Fred W. Dallas Address Box 1817, Houston

CASING RECORD

SIZE	PUT IN WELL Ft.	PUT IN WELL In.	PULLED OUT Ft.	PULLED OUT In.	LEFT IN WELL Ft.	LEFT IN WELL In.	PACKERS AND SHOES
18" 18"	79	0	60	2	19	9	90# Casing. Set Shoe.
12½" 12½"	973	11	none	none	973	11	50# Casing. Set Shoe.
9" 9"	3117	0	none	none	3117	0	35.50# Casing. Set Shoe.
6-5/8" 6-5/8"	4616	0	none	none	4616	0	28 & 26# Casing. Set Shoe.
4½" 4½"	14 2	7 3	none none	none none	14 2	7 2	.008 LB 15.50# Screen E.I.W.D. B.P. Valve.
4½" 4½"	1 4616	2 4	none none	none none	1 4616	2 4	L.H. Thread Nipple. 15.50 Casing.

Initial Production of Gas—Volume..... Pressure.....

Initial Production of Oil: Barrels 1000

Remarks:

DESCRIPTION OF PROPERTY:

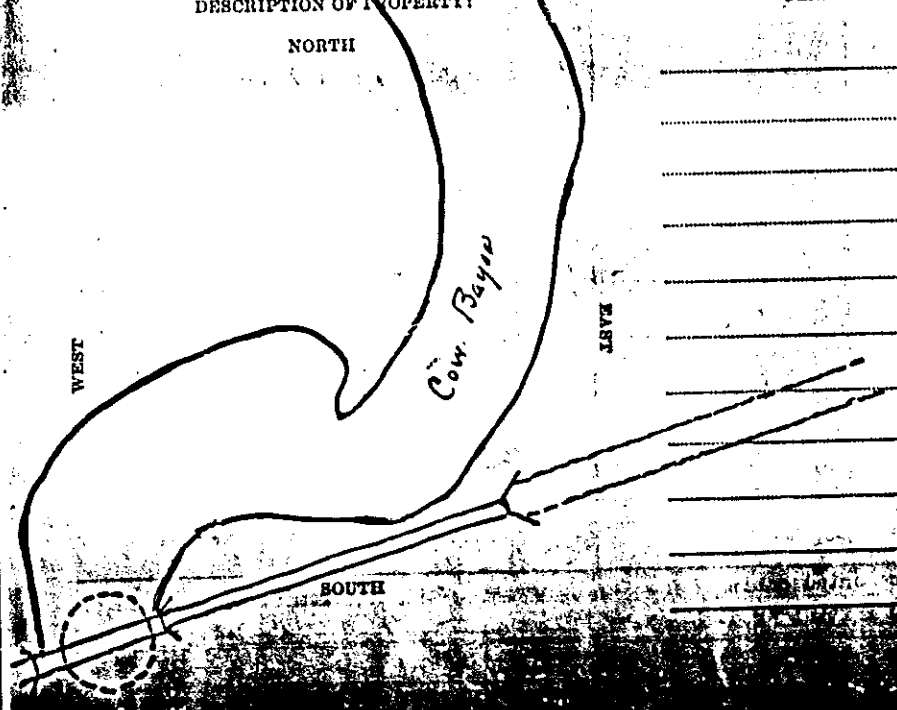

GENERAL REMARKS:

FORMATION RECORD

Show all Formations, especially all sands and character and contents thereof.

FORMATIONS	TOP	BOTTOM	REMARKS

RECEIVED
MAY 27 1926
RAILROAD COMMISSION
OF TEXAS

Method of shutting off water cemented casing Is water completely shut off? from above pay

Amount of water with oil none initial prod. per cent

Fred W. Dallas being first duly sworn, on oath state that I have knowledge of the facts and matter herein set forth and that the same are true and correct.

Representative of Operator

26th

Notary Public

8 1 32 Cow Bayou B-6

Form 4

RAILROAD COMMISSION OF TEXAS

Rule 10. Plugging Dry and Abandoned Wells.—(a)—All abandoned or dry wells shall immediately be plugged according to the following rules:

(b) Manner of Plugging.—All dry or abandoned wells must be plugged by confining all oil, gas or water to the strata in which they occur by the use of mud laden fluid filling well to the top as directed by the Commission or by some other method approved by the Commission. In case of cable drilling, in addition to mud laden fluid, cement and plugs may be used, and shall be so used when so directed.

(c) Notice of Intention to Plug.—Before plugging dry and abandoned wells, notice shall be given to the Railroad Commission of Texas or its conservation agent in the field, and to all available adjoining lease and property owners, and representatives of such lease and property owners may, in addition to the oil and gas conservation agent of the Commission, be present to witness the plugging of these wells if they so desire, but plugging shall not be delayed because of inability to deliver notices to adjoining lease or property owners. (Rule 10 amended November 12, 1921.)

Rule 11. Log and Plugging Record to Be Filed with Commission.—The owner or operator shall, upon the completion of any well, file with the Railroad Commission of Texas a complete record or log of the same, duly signed and sworn to upon blanks to be furnished by the Commission upon application; and upon plugging any well for any cause whatsoever, a complete record of the plugging thereof shall be made out and duly verified on blanks to be furnished by the Commission.

PLUGGING RECORD

Company Rycade Oil Corporation Address 703 Esperson Bldg. Houston, Texas

Sec. No. ..... Blk. No. ..... Survey Cow Bayou County Orange

Well No. B-6 Name of Lease State No. of Acres 8.14

Date well was plugged 8-12-1931

Character of Well (Whether it was Oil or Gas or Dry) Oil

Total depth 4632 feet. Top of each producing sand 4622 feet

Was the well filled with mud-laden fluid, according to regulations of the Railroad Commission? Yes

How was mud applied? Through tubing

Were plugs used? ..... If so show all shoulders left for casing, depth of each, and size of casing used, size and kind of plugs used, and depth placed. Also amount of cement and rock.

Was well shot? .....

RECEIVED
DEC 15 1931
Oil & Gas Division

Show depth and thickness of all water, oil and gas formations .....

The names of adjacent lease, royalty and land-owners with their addresses in each instance is as follows:

Gulf Production Company, Houston, Texas.	Mr. H. L. Cohenour, Orange, Texas.
Sun Oil Company, Beaumont, Texas.	Mr. E. L. Bruce, Orange, Texas.
Orange Petroleum Company, Orange, Texas.	Mr. J. N. Parker, % E. L. Bruce, Orange, Texas.
Continental Oil Company, Orange, Texas.	Mr. G. Aronson, Orange, Texas.
Humble Oil & Ref. Co., Houston, Texas.	Mr. Joe Crager, Orange, Texas.
Kishi Development Co., Orange, Texas.	Railroad Commission of Texas, Oil & Gas Division, Austin, Texas.
Sinclair Oil Company, Houston, Texas.	
Land Commissioner, Austin, Texas.	
Cow Bayou Oil Company, Orange, Texas.	
Mr. A. J. Tillery, Beaumont, Texas.	
Cow Bayou State Lease Trust Estate, Orange, Texas.	

Was notice given before plugging to all available adjacent lease owners as required by subdivision (c) of Rule 10?

Yes

I, M. Lifton being first duly sworn on oath, state that I have knowledge of the facts and matter herein set forth and that the same are true and correct.

Name M. Lifton Title Supt.
Representative of Company

Subscribed and sworn to before me this 5 day of December, 31

[illegible]

Correspondence regarding this well should be addressed to [illegible] County Texas

Rycade Oil Corporation 703 Esperson Building
Houston, Texas.

SIZE	PUT IN WELL Ft.	PUT IN WELL In.	PULLED OUT Ft.	PULLED OUT In.	LEFT IN WELL Ft.	LEFT IN WELL In.	REMARKS:
18"	40	0	NONE		40	0	90# Casing
12¼"	986	1	"		986	1	45# Casing less threads
12¼"	997	10	"		997	10	45# Casing with "
9⅝"	3042	3	"		3042	3	34# " less "
9⅝"	3085	10	"		3085	10	34# " with "
			(1ST. DEEPENING)				
6 5/8"	3368	0	3368	0	NONE		26# Casing less threads
6 5/8"	3398	6	3398	6	"		26# " with "
4½"	153	9	158	9			15# Liner less "
4½"	160	6	160	6			15# " with "
4½"	11	9	11	9			.008 Ga. Screen
4½"	5	0	5	0			Ratchet Packer
4½"	2	0	2	0			D. B. P. Valve
3"	234	5	234	5			Liner less threads
3"	237	5	237	5			" with "
3"	21	11	21	11			.008 Ga. Screen LAP
			(2nd. DEEPENING)				
6 5/8"	4209	0	None		4209	0	26# Casing less threads
6 5/8"	4241	0	"		4241	0	26# " with "
4½"	157	5	"		157	5	15# Liner less
4½"	159	0	"		159	0	15# " with "
4½"	18	7	"		18	7	.008 Ga. LAP Screen less threads
4½"	18	10	"		18	10	.008 Ga. " " with "
4½"	6	8	"		6	8	Ratchet Packer
4½"	2	7	"		2	7	Set Shoe & D.B.P. Valve