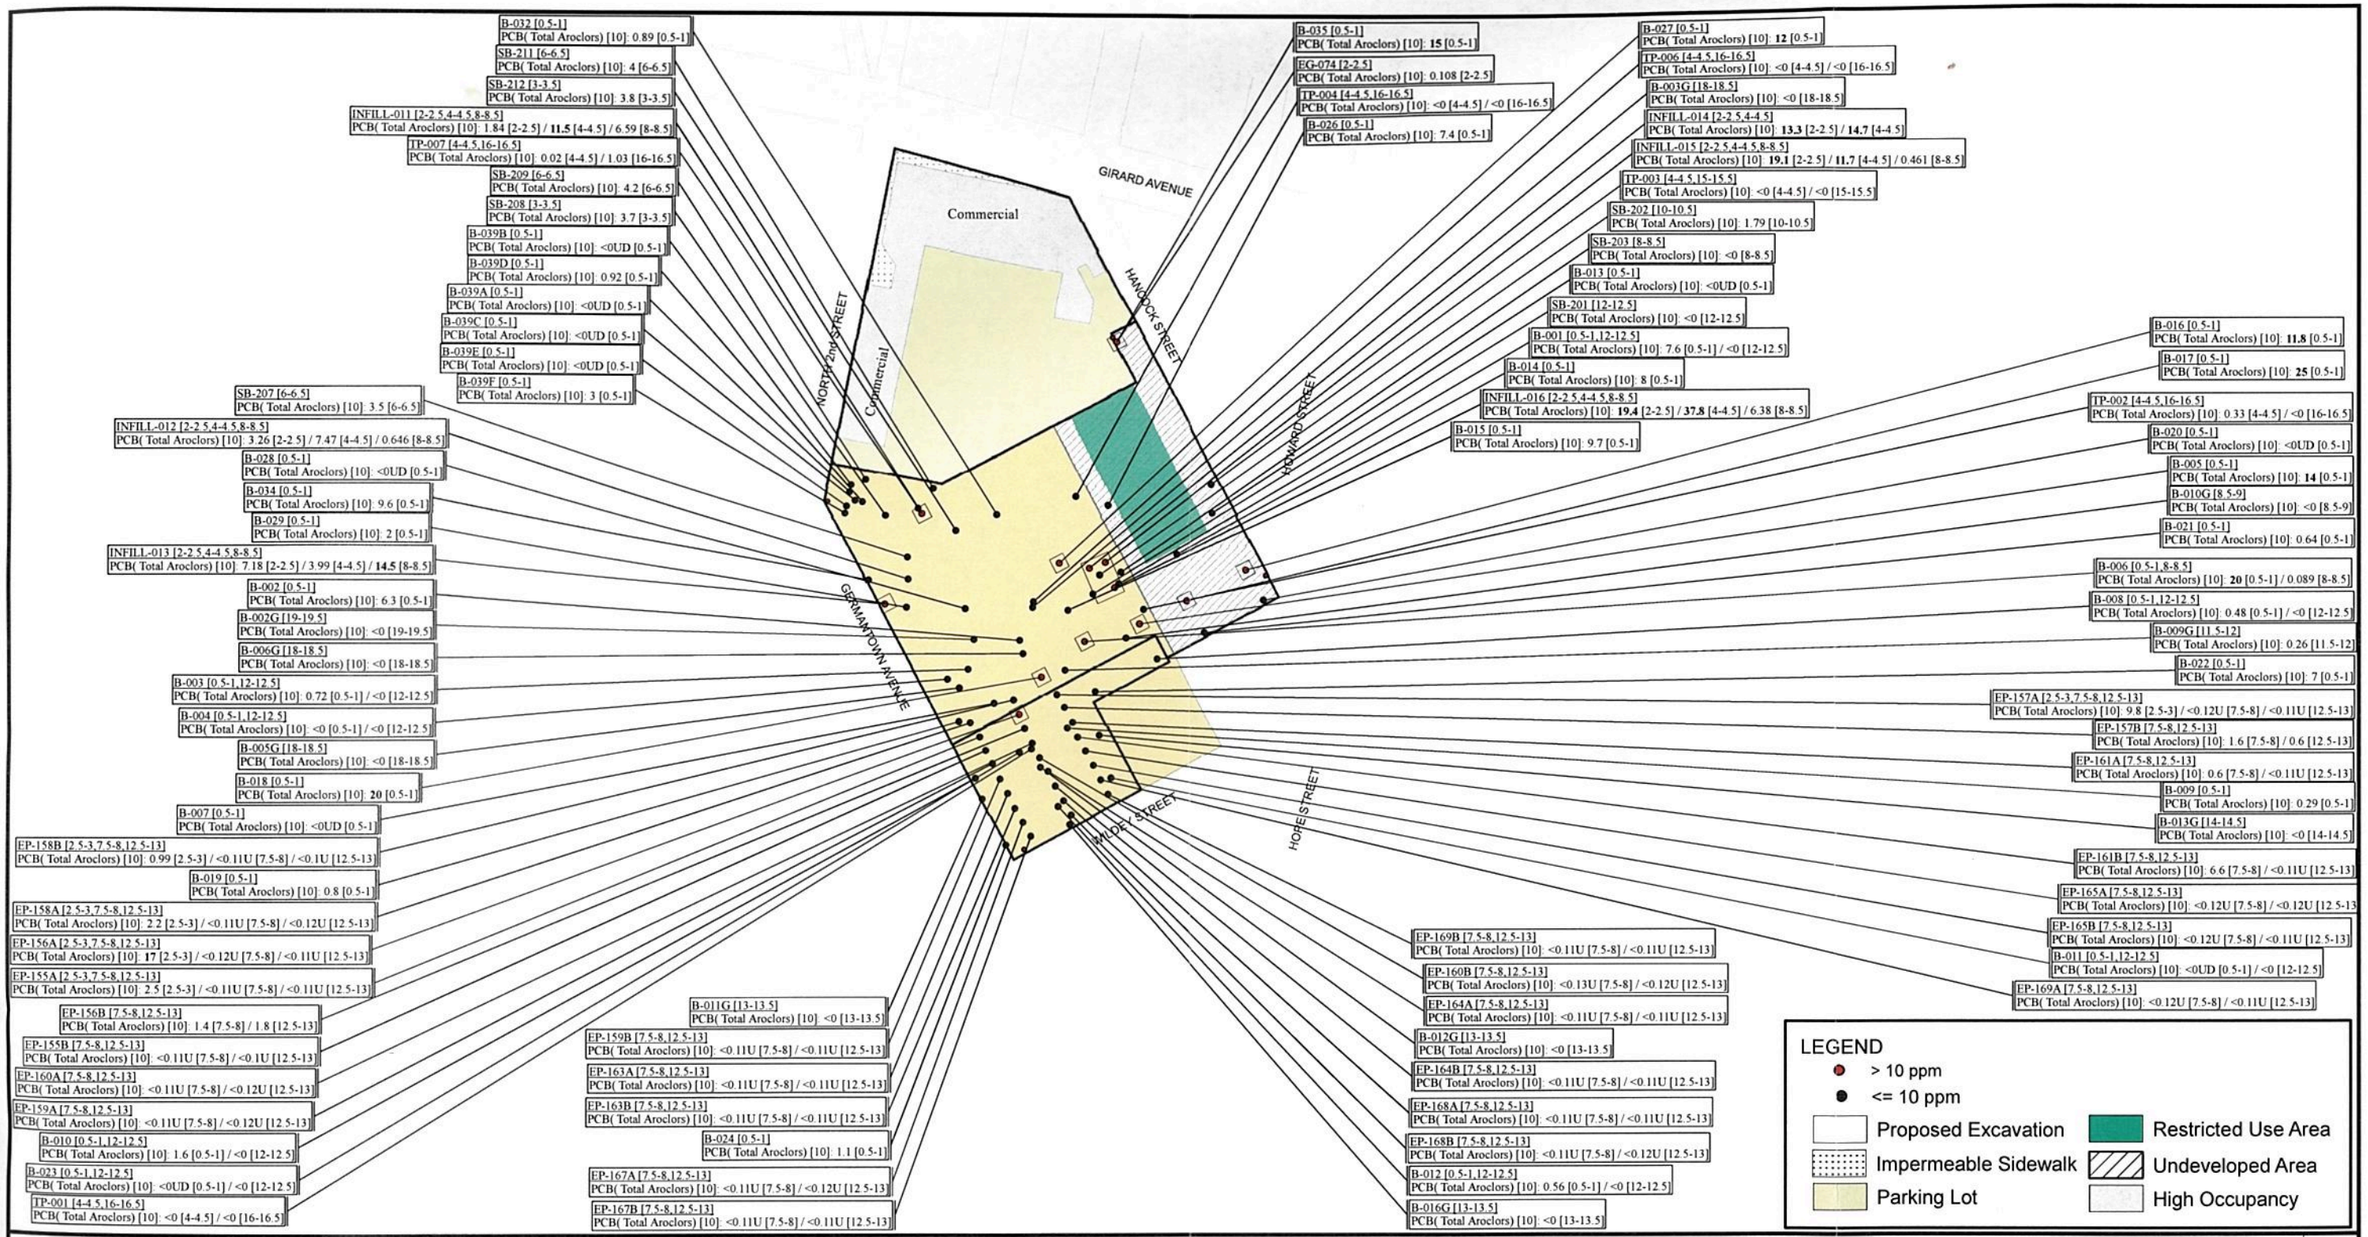

FIGURE 7: PROPOSED EXCAVATIONS IN UNRESTRICTED USE AREA (PCBs > 10 PPM)

LABEL LEGEND:

Concentration (mg/kg) — Sample Depth (fbg)

B-017
Benzo(a)pyrene (2.5) **2.7** [2] / ND [6] / ND [16]

Soil Cleanup Standard (mg/kg)

ND - Concentration Not Detected Above Laboratory Reporting Limits
Exceedences of the Regulatory Standard Printed in bold

REPSG
React Environmental Professional Services Group, Inc.

MAP SCALE: 1 inch = 200 feet
0 50 100 200 300 400 Feet

PROJECT NAME: *FORMER SCHMIDT'S BREWERY*
PROJECT ADDRESS: *NORTH 2nd STREET & GIRARD AVENUE, PHILADELPHIA, PA*
PROJECT NUMBER: *006651*
DATE: *FEBRUARY 2009*