REV.	DATE	DESCRIPTION	BY	CHECKED	APPROVED
3	4-17-01	REVISED LINE SIZES. ISSUED "FOR APPROVAL"	JLW	PJP	PJP
4	5-11-01	ISSUED "CERTIFIED"; ADDED EQUIPMENT NUMBERS	PGH	PJP	PJP
5	6-8-01	ADDED LINE & INSTRUMENT TAGS	PGH	PJD	PJD
6	8-24-01	REV'D. VALVE & LINE TAGGING, 17 IN WAS IN 7IN WATER VAC.	WT	MMC	PJP
		ADDED CONDENSATE DUMP CV231			
7	12-5-01	REVISED CBRC, REMOVED CONDENSATE DUMP CV321, ADDED	PGH/WT	PJP	MMC
		LVHC VENT AND RUPTURE DISC, & REMOVED FOUL COND.			
		ADDED 4" LINE, REMOVED CHILLER SYSTEM, ADD. XV231			
		ADDED VALVE TAGGING. REVISED LINE TAGGING			
8	3-22-02	REVISED LINE, EQIUP. & VALVE TAGS	PGH	PJD	MMC
9	5-24-02	DELETED VALVE 52-A369, MOVED VALVE 52-A430, ADDED	PGH	PJD	MMC
		RED., VALVE 52-A539, 2" CPLG. & PI-227, REV. LINE SIZE			
		ADDED LINE 521560			
10	8-30-02	ADDED VALVES 52-A428 & 437, VALVE 368 WAS A GATE	JLW	PJP	MMC
11		ISSUED FOR INFORMATION - BY YATES	JAC		

YATES PROJ. 15061-0010

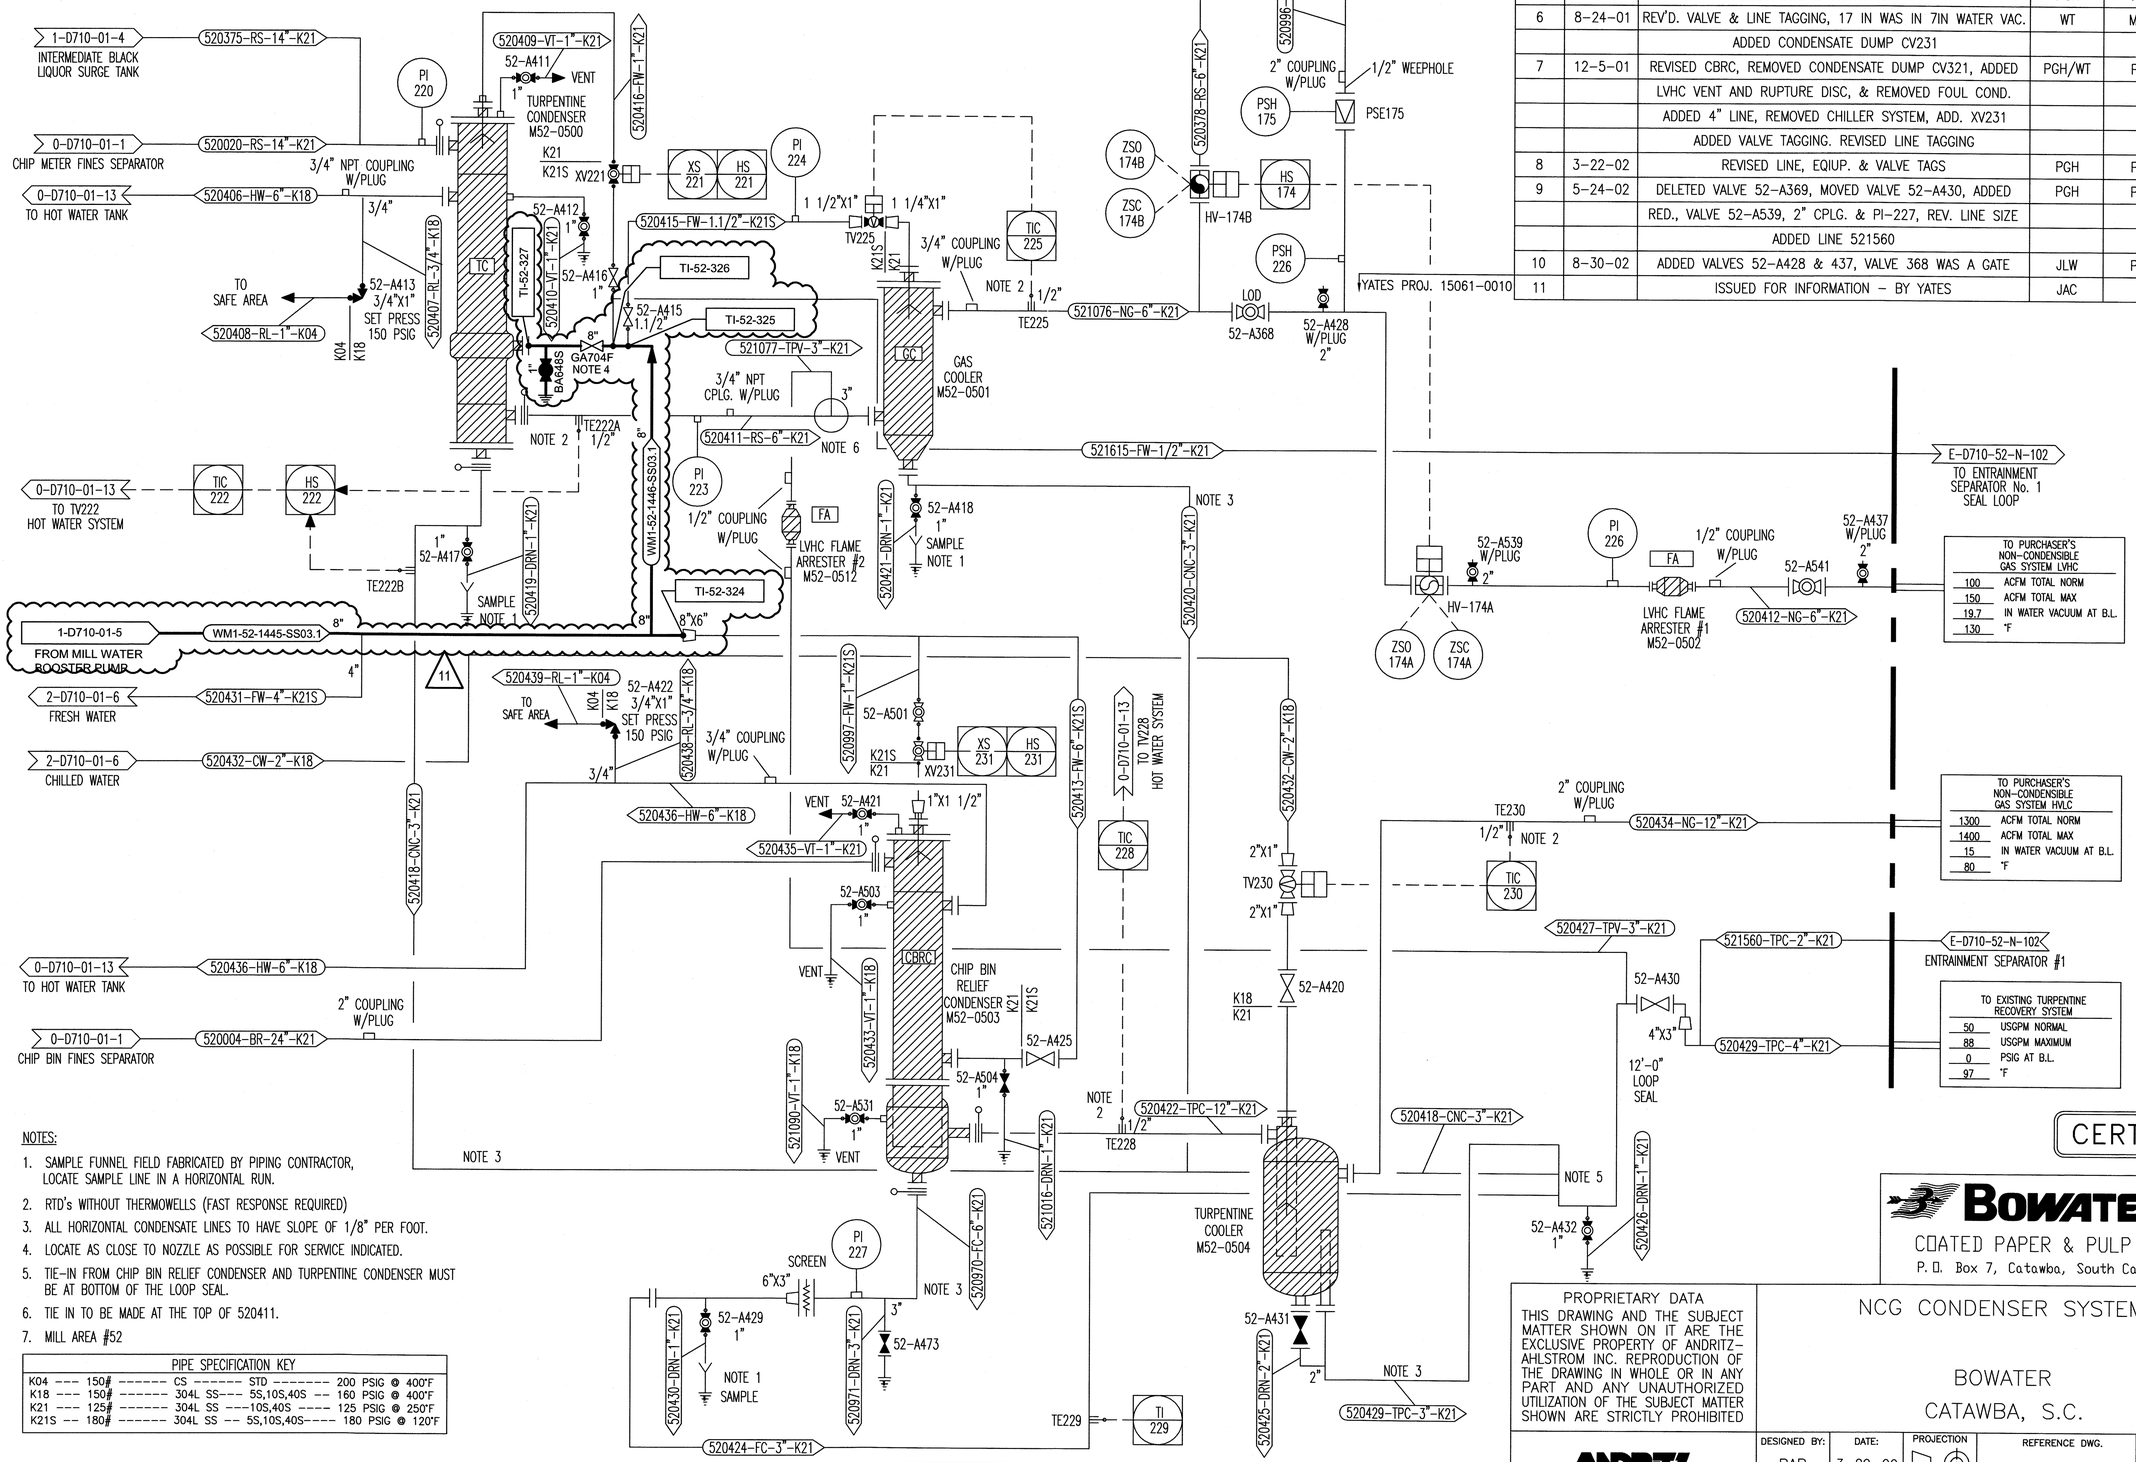

CERTIFIED

NOTES:

1. SAMPLE FUNNEL FIELD FABRICATED BY PIPING CONTRACTOR, LOCATE SAMPLE LINE IN A HORIZONTAL RUN.
2. RTD's WITHOUT THERMOWELLS (FAST RESPONSE REQUIRED)
3. ALL HORIZONTAL CONDENSATE LINES TO HAVE SLOPE OF 1/8" PER FOOT.
4. LOCATE AS CLOSE TO NOZZLE AS POSSIBLE FOR SERVICE INDICATED.
5. TIE-IN FROM CHIP BIN RELIEF CONDENSER AND TURPENTINE CONDENSER MUST BE AT BOTTOM OF THE LOOP SEAL.
6. TIE IN TO BE MADE AT THE TOP OF 520411.
7. MILL AREA #52

PIPE SPECIFICATION KEY				
K04	150#	CS	STD	200 PSIG @ 400°F
K18	150#	304L SS	5S,10S,40S	160 PSIG @ 400°F
K21	125#	304L SS	10S,40S	125 PSIG @ 250°F
K21S	180#	304L SS	5S,10S,40S	180 PSIG @ 120°F

BOWATER
COATED PAPER & PULP DIV.
P.O. Box 7, Catawba, South Carolina 29704

PROPRIETARY DATA
THIS DRAWING AND THE SUBJECT MATTER SHOWN ON IT ARE THE EXCLUSIVE PROPERTY OF ANDRITZ-AHLSTROM INC. REPRODUCTION OF THE DRAWING IN WHOLE OR IN ANY PART AND ANY UNAUTHORIZED UTILIZATION OF THE SUBJECT MATTER SHOWN ARE STRICTLY PROHIBITED

NCG CONDENSER SYSTEM

BOWATER
CATAWBA, S.C.

CONFIDENTIAL

ISSUED FOR INFORMATION
BY RK DATE 1-17-19

"THIS DRAWING IS THE PROPERTY OF ANDRITZ INC. ANY REFERENCE TO "AHLSTROM","AHLSTROM MACHINERY","ANDRITZ-AHLSTROM","KAMYR", OR "ENSO" ON THIS DRAWING IS HISTORICAL AND DOES NOT REPRESENT CONTINUING OWNERSHIP OR SUPPORT"

ANDRITZ AHLSTROM
Andritz-Ahlstrom Inc.
Ridge Center
Glens Falls, New York 12801

DESIGNED BY:	DATE:	PROJECTION	REFERENCE DWG.	WEIGHT
BAP	3-29-00			
CHECKED BY:	DATE:			
PJP	3-29-00			
APPROVED BY:	DATE:	SCALE:	DRAWING NUMBER	REV
MMC	3-29-00	NONE	2-D710-01-5	11