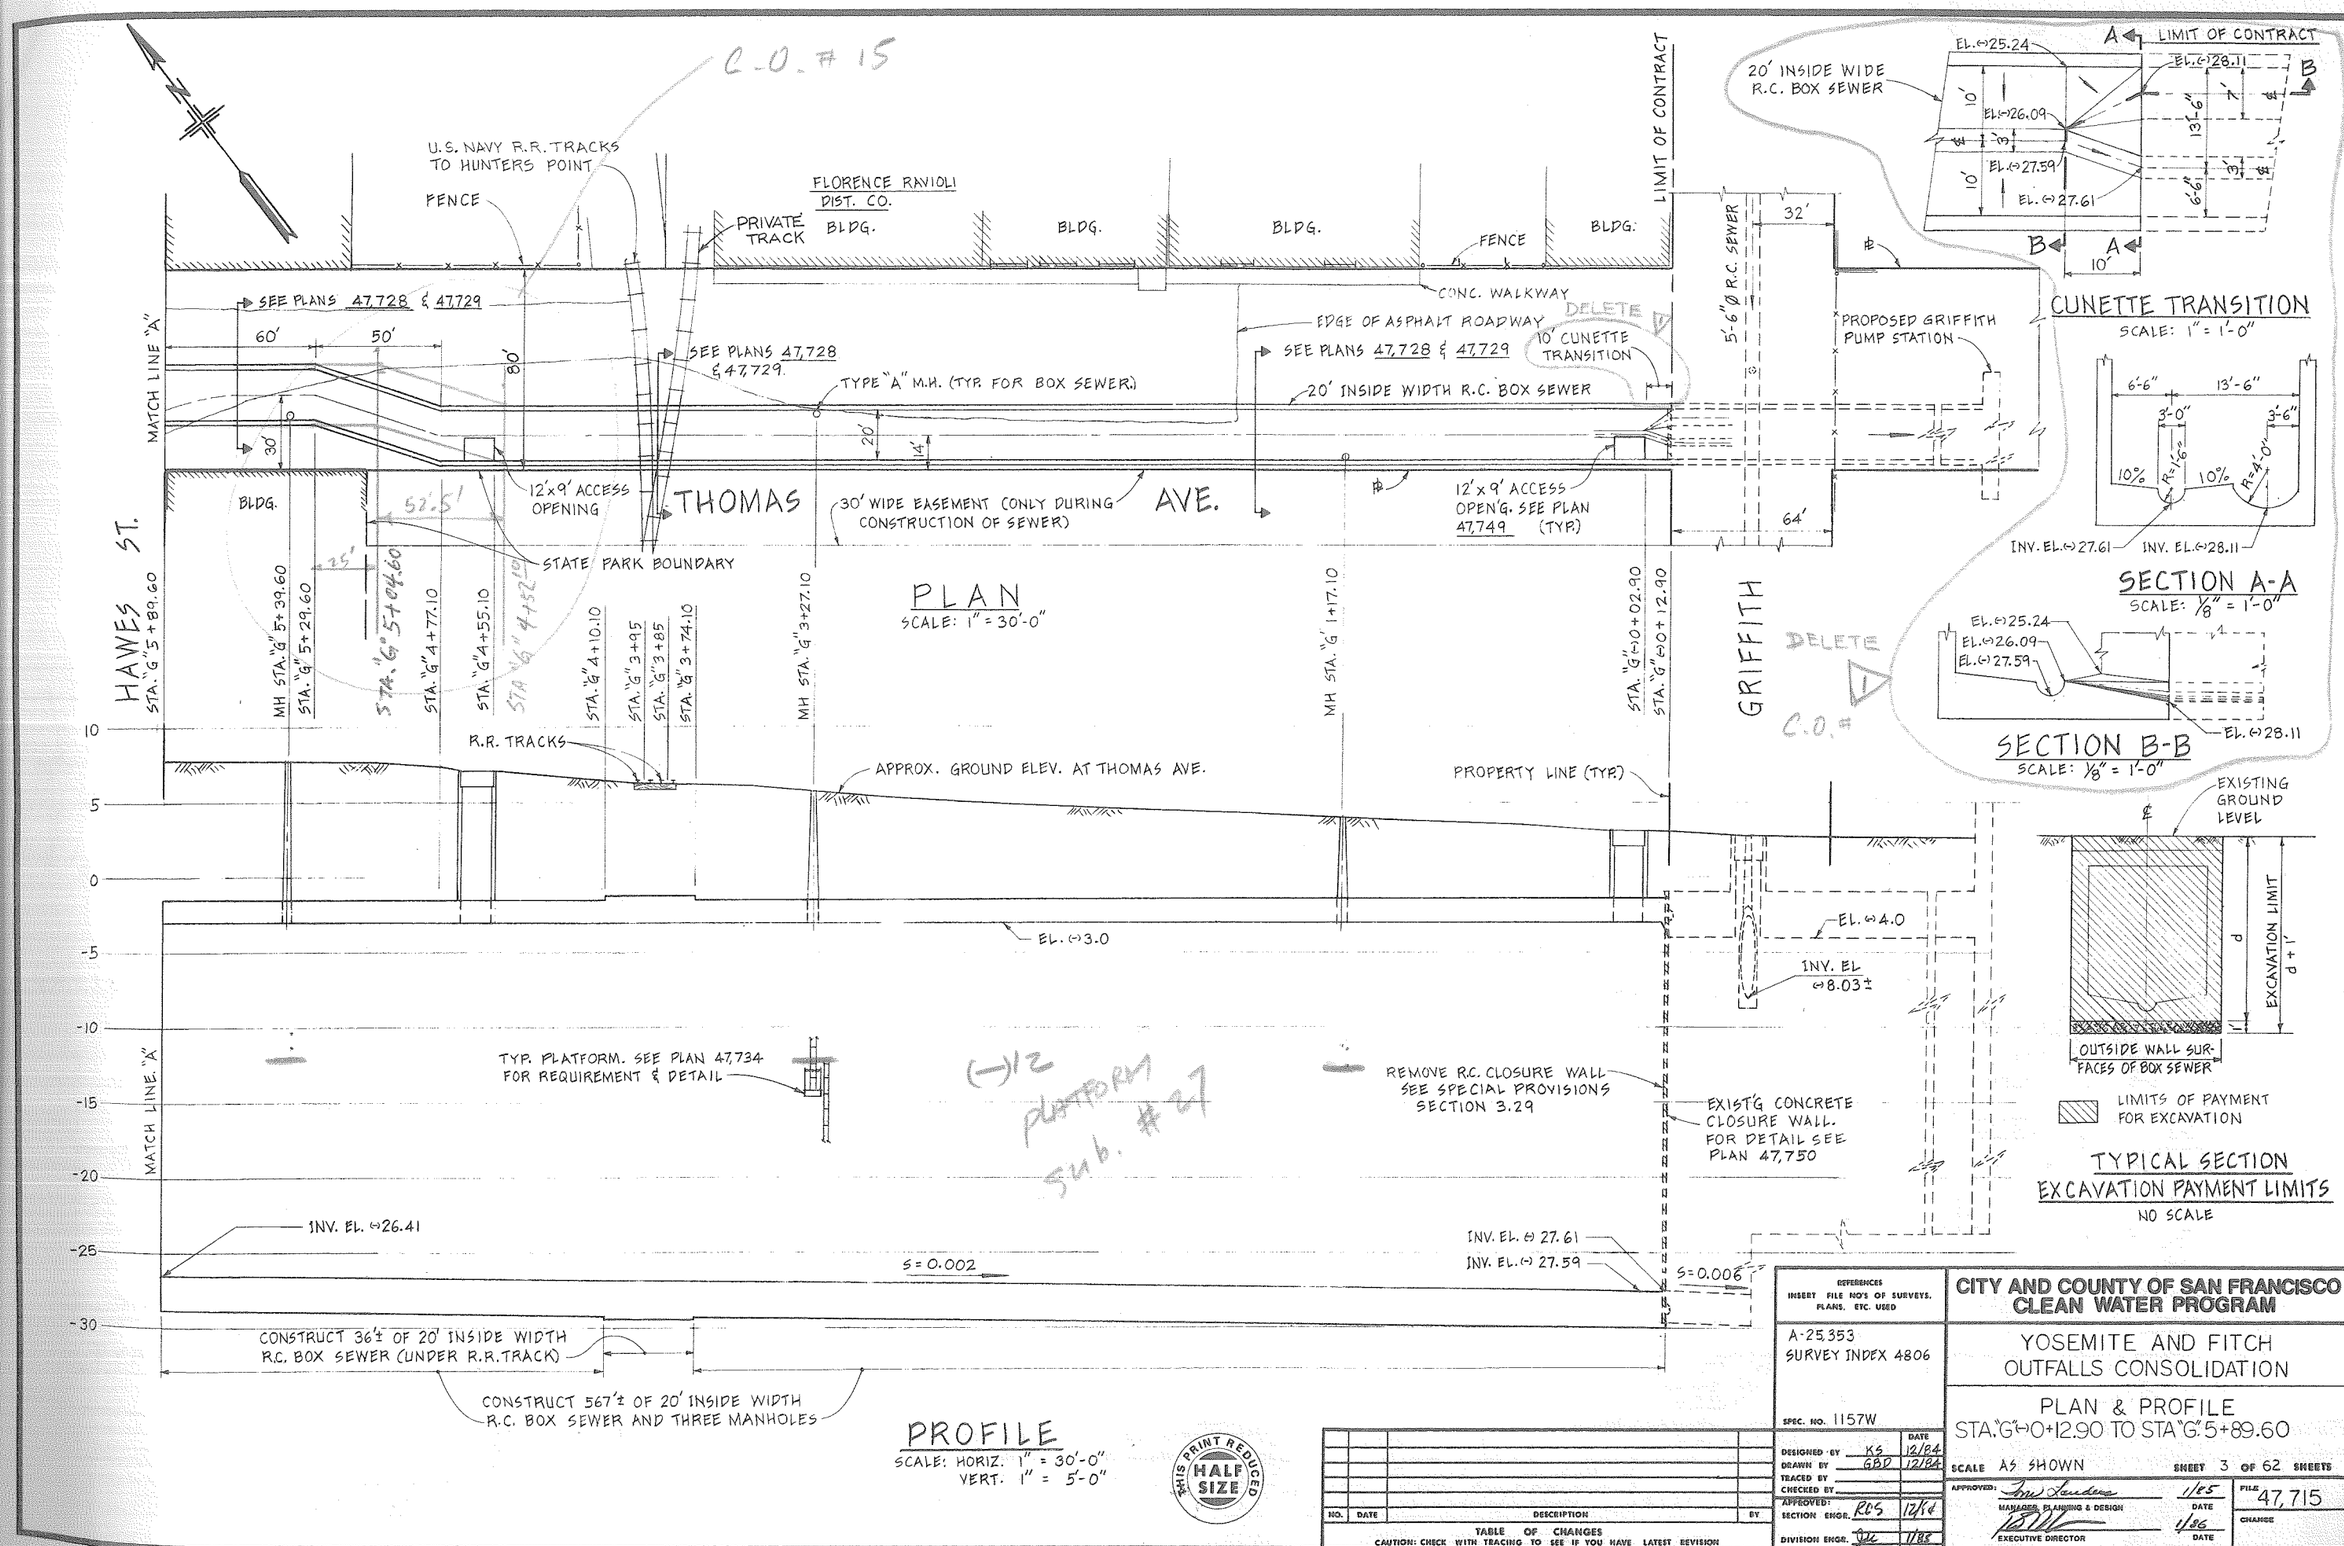

NO.	DATE	DESCRIPTION	BY

TABLE OF CHANGES
CAUTION: CHECK WITH TRACING TO SEE IF YOU HAVE LATEST REVISION

REFERENCES
INSERT FILE NO'S OF SURVEYS, PLANS, ETC. USED

A-25,353
SURVEY INDEX 4806

SPEC. NO. 1157W

		DATE
DESIGNED BY	KS	12/84
DRAWN BY	GBD	12/84
TRACED BY		
CHECKED BY		
APPROVED: SECTION ENGR.	RCS	12/84
DIVISION ENGR.	[illegible]	1/85

CITY AND COUNTY OF SAN FRANCISCO
CLEAN WATER PROGRAM

YOSEMITE AND FITCH
OUTFALLS CONSOLIDATION

PLAN & PROFILE
STA. "G" (-)0+12.90 TO STA "G" 5+89.60

SCALE AS SHOWN — SHEET 3 OF 62 SHEETS

APPROVED: [signature] MANAGER, PLANNING & DESIGN — DATE 1/85
[signature] EXECUTIVE DIRECTOR — DATE 1/86

FILE 47,715
CHANGE