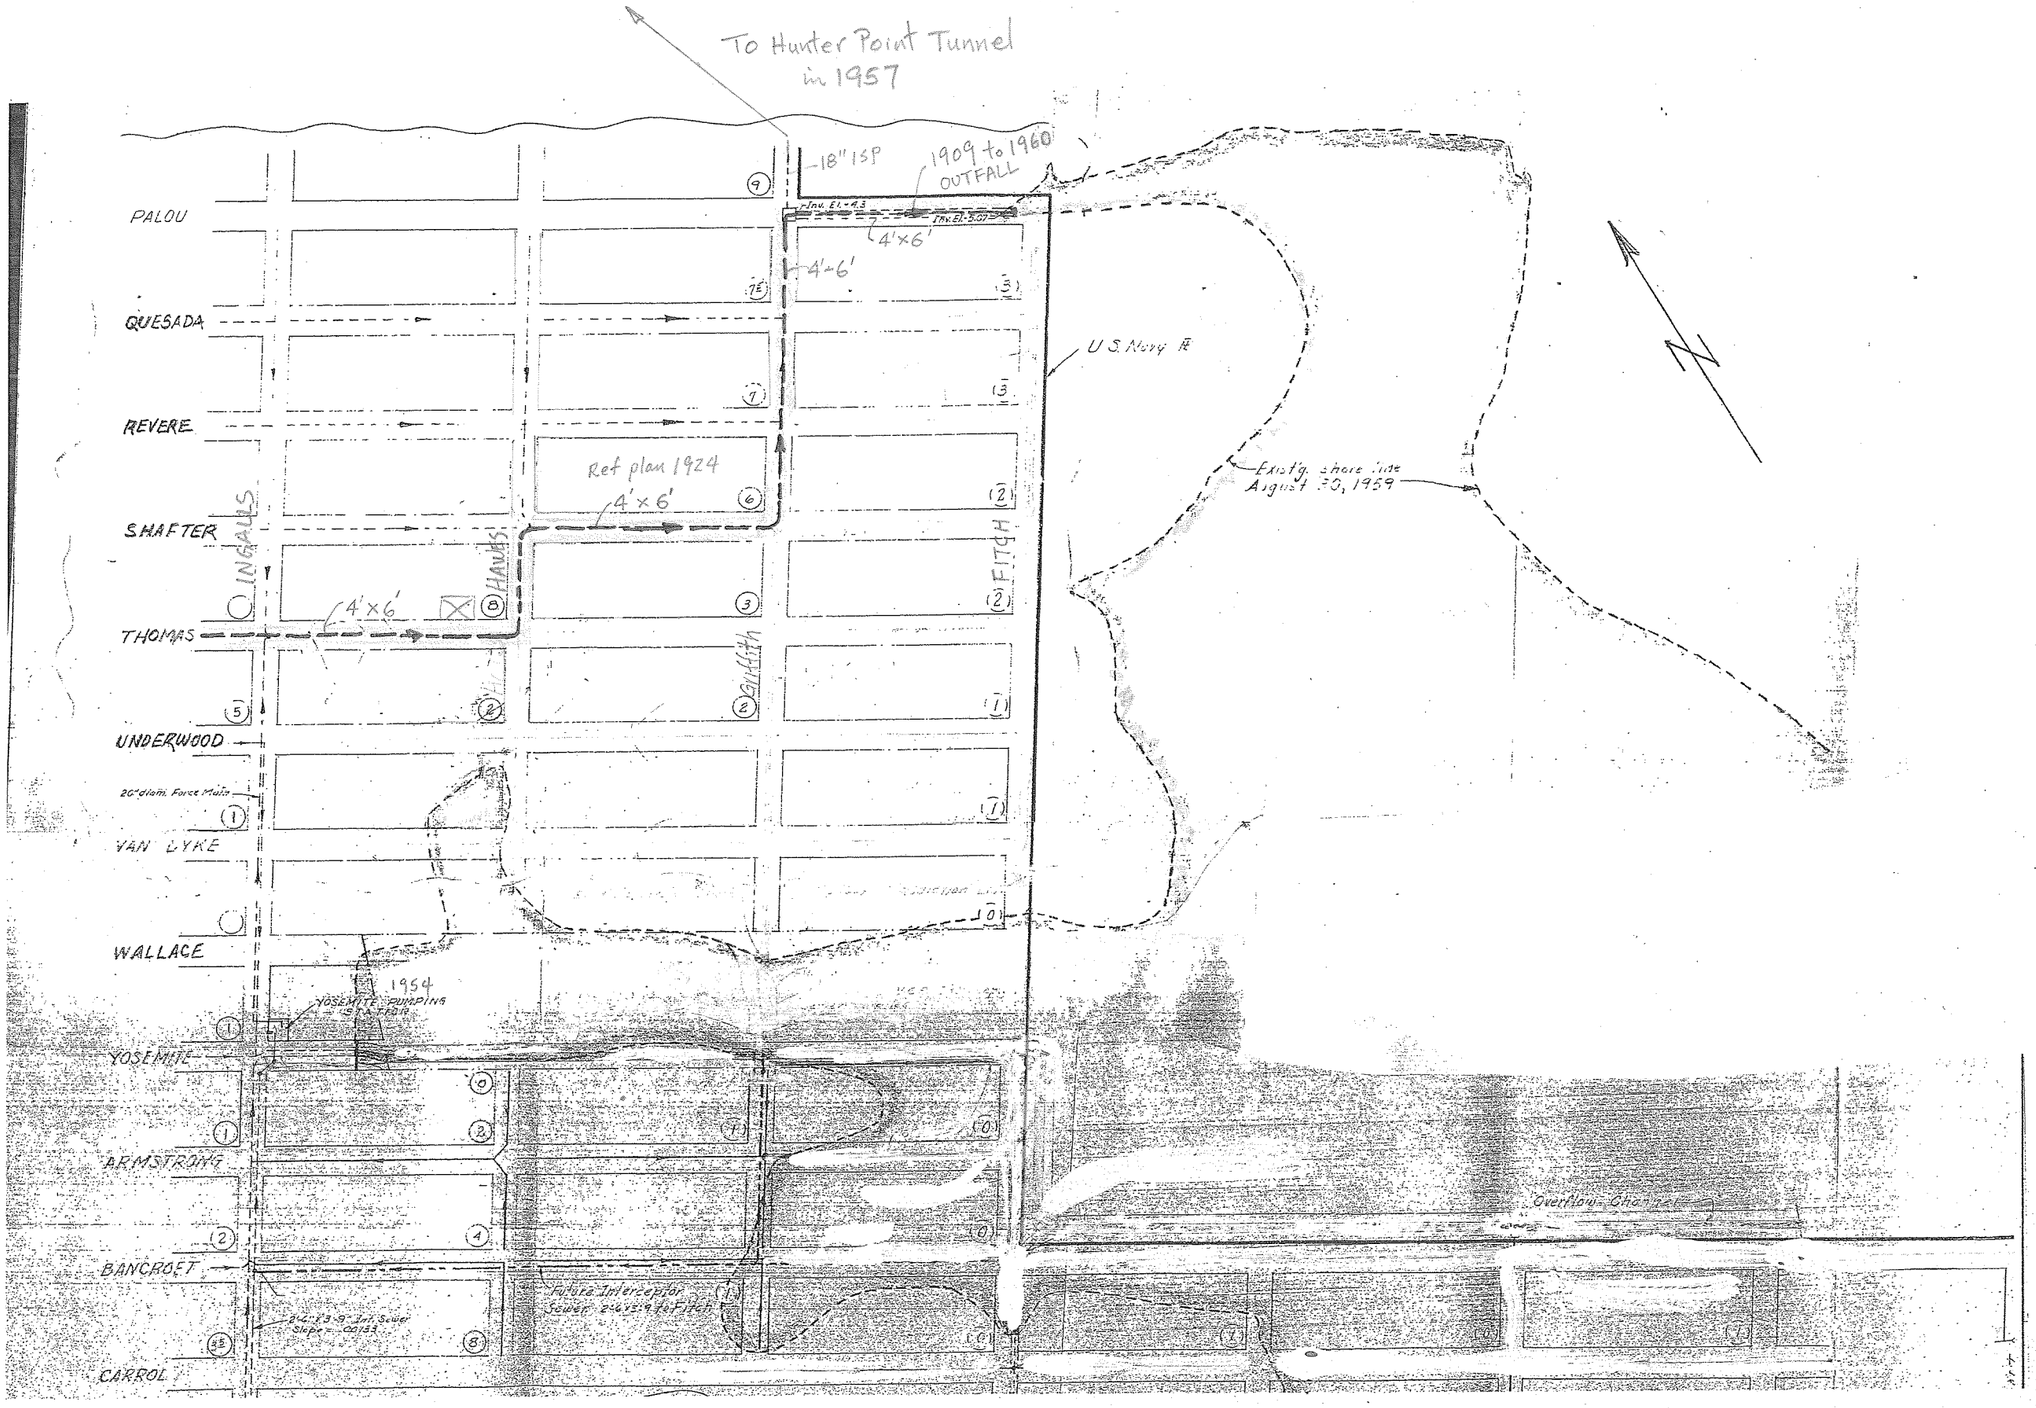

To Hunter Point Tunnel in 1957
18" ISP
1909 to 1960 OUTFALL
4'x6'
4'-6'
PALOU
QUESADA
REVERE
SHAFTER
THOMAS
UNDERWOOD
VAN DYKE
WALLACE
YOSEMITE
ARMSTRONG
BANCROFT
CARROL
INGALLS
HAWKS
FITCH
Griffith
Ref plan 1924
4'x6'
4'x6'
U.S. Navy
Existg. shore line August 30, 1959
1954
YOSEMITE PUMPING STATION
Future Interceptor Sewer 2'-6"x3'-9" to Fitch
Overflow Channel