SEE SHEET 1

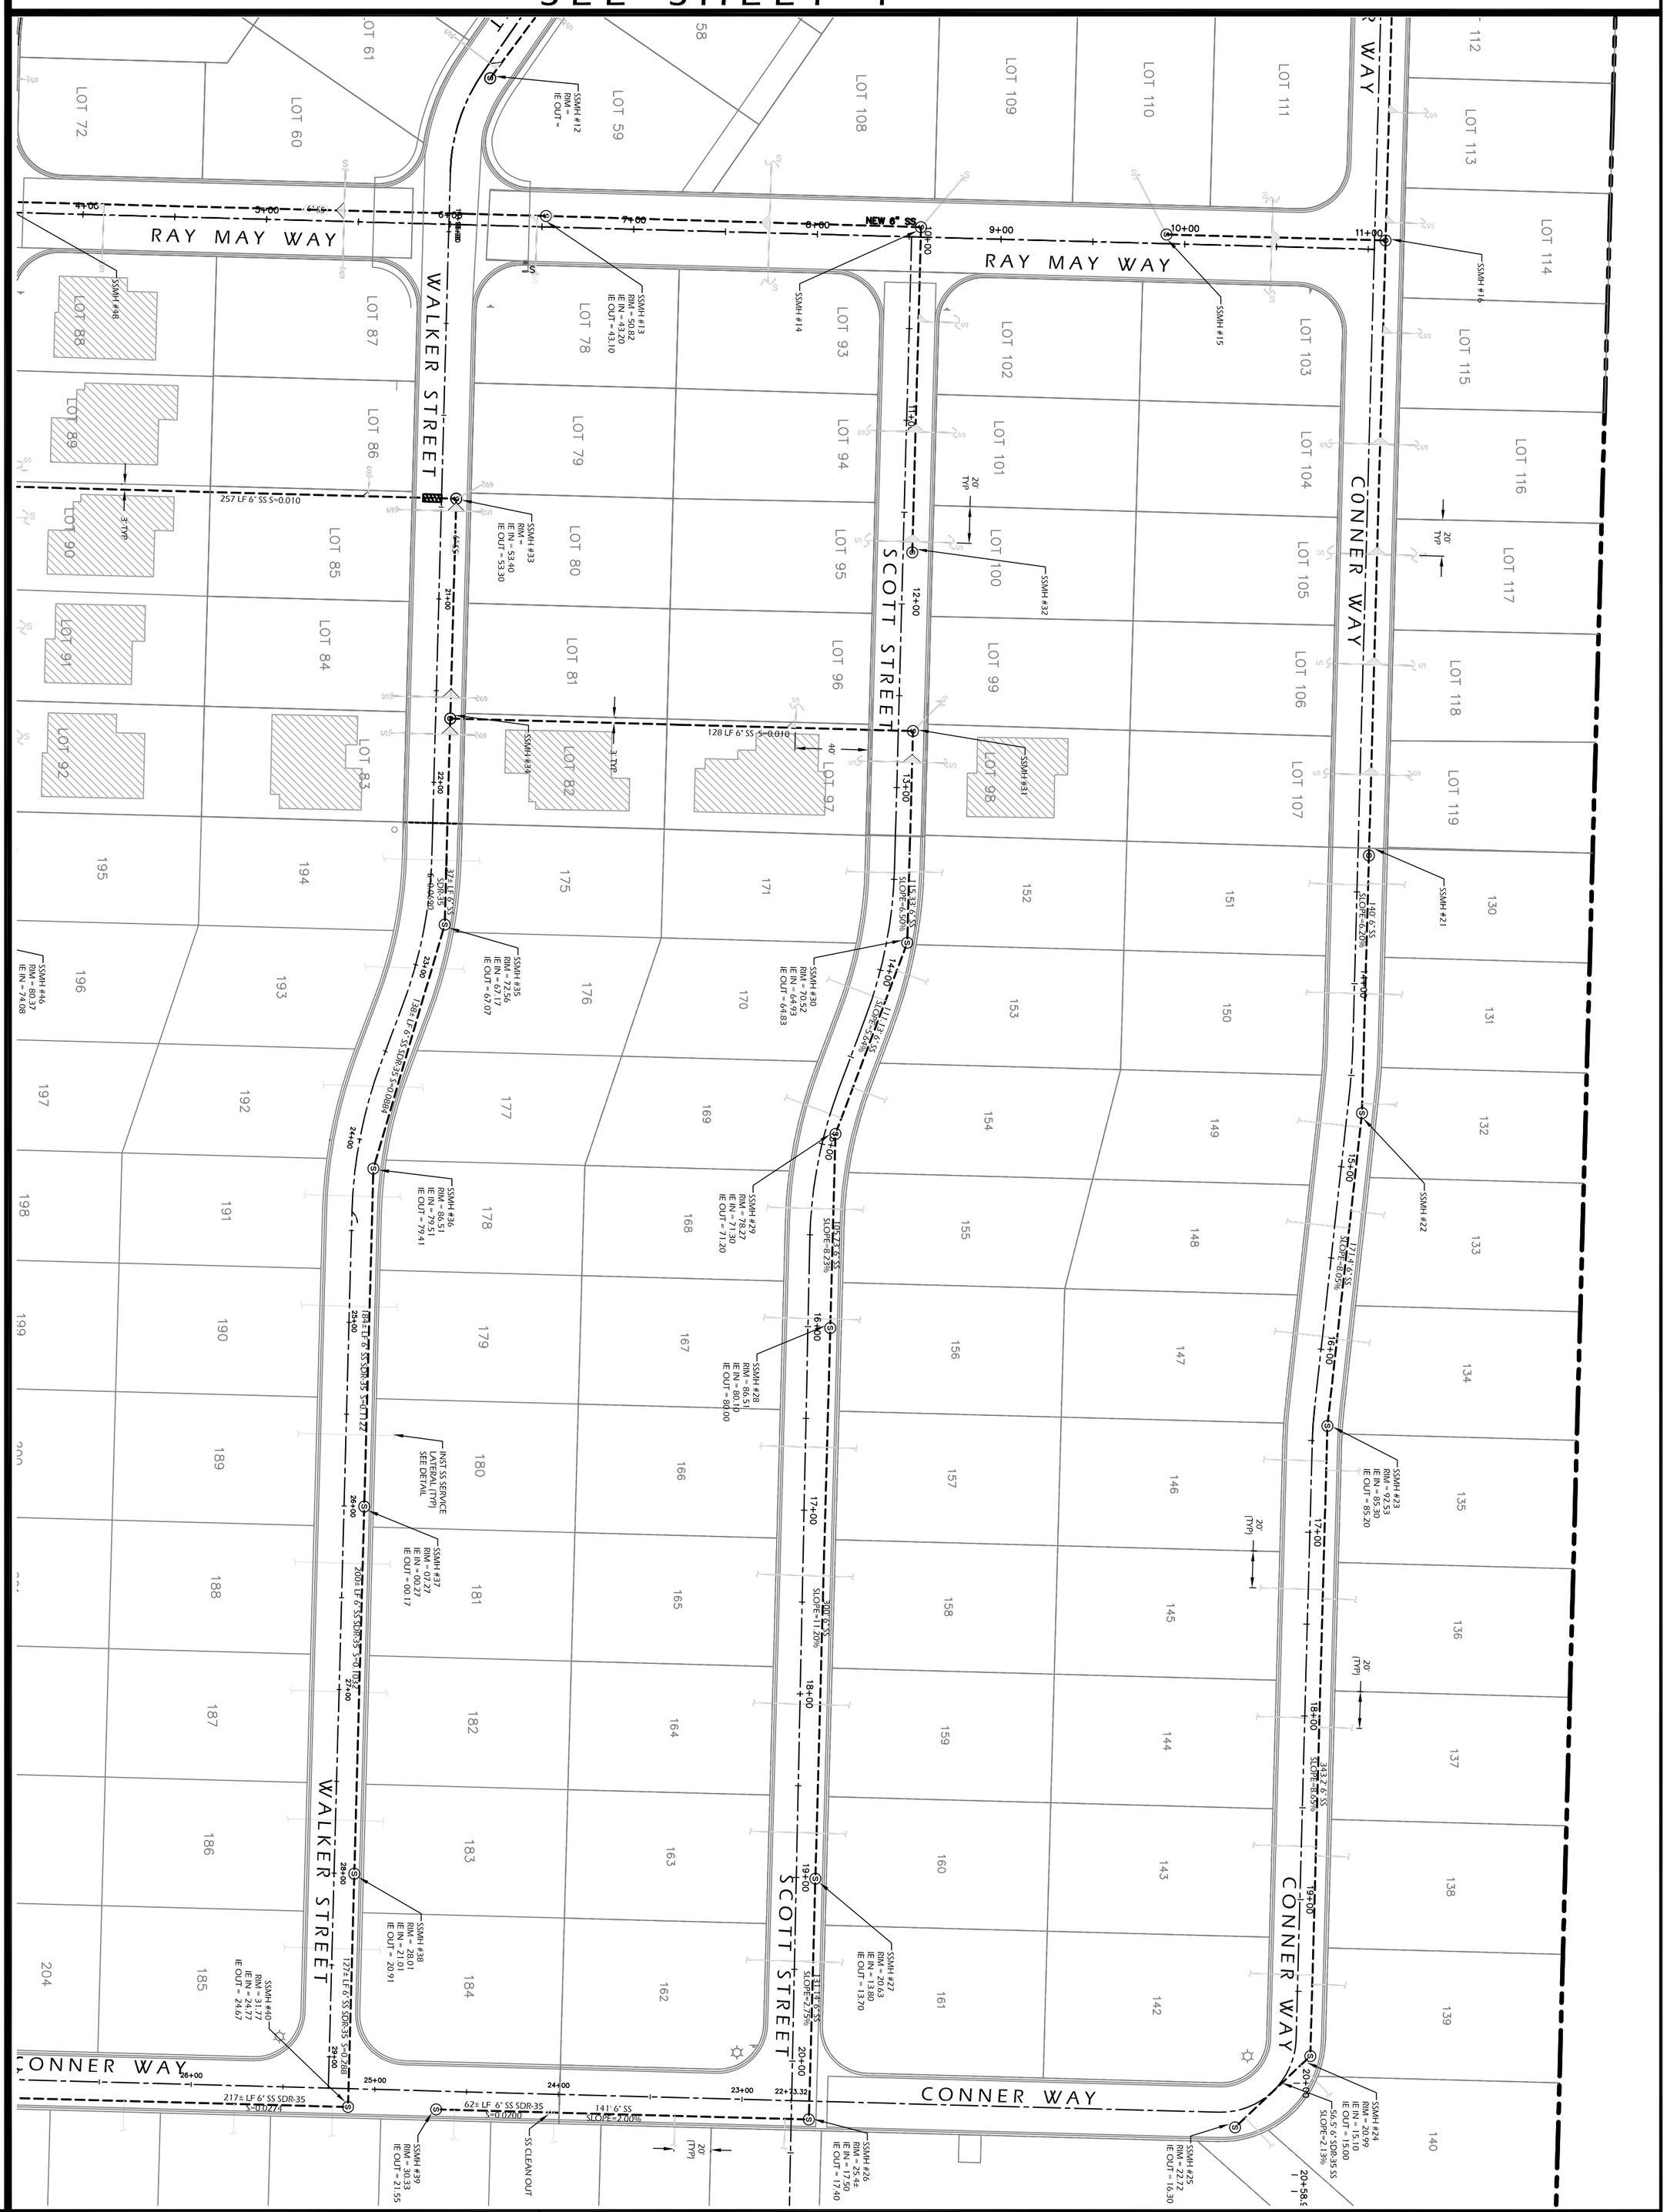

SEE SHEET 3

0' 60' 120' 180'

PINE VIEW ESTATES

OVERALL SEWER PLAN

DOUGLAS COUNTY, NEVADA

JOB NO.: 06.2904.037.01
DATE: 05/30/2008
DESIGNED: BDS
DRAWN: JMM
SCALE: 1" = 60'

SHEET 2 OF 3

EXD Engineering & Land Surveying, Inc.
1641 MONO AVENUE
MINDEN, NEVADA 89423
PHONE: 775-783-4772 FAX: 775-783-4773