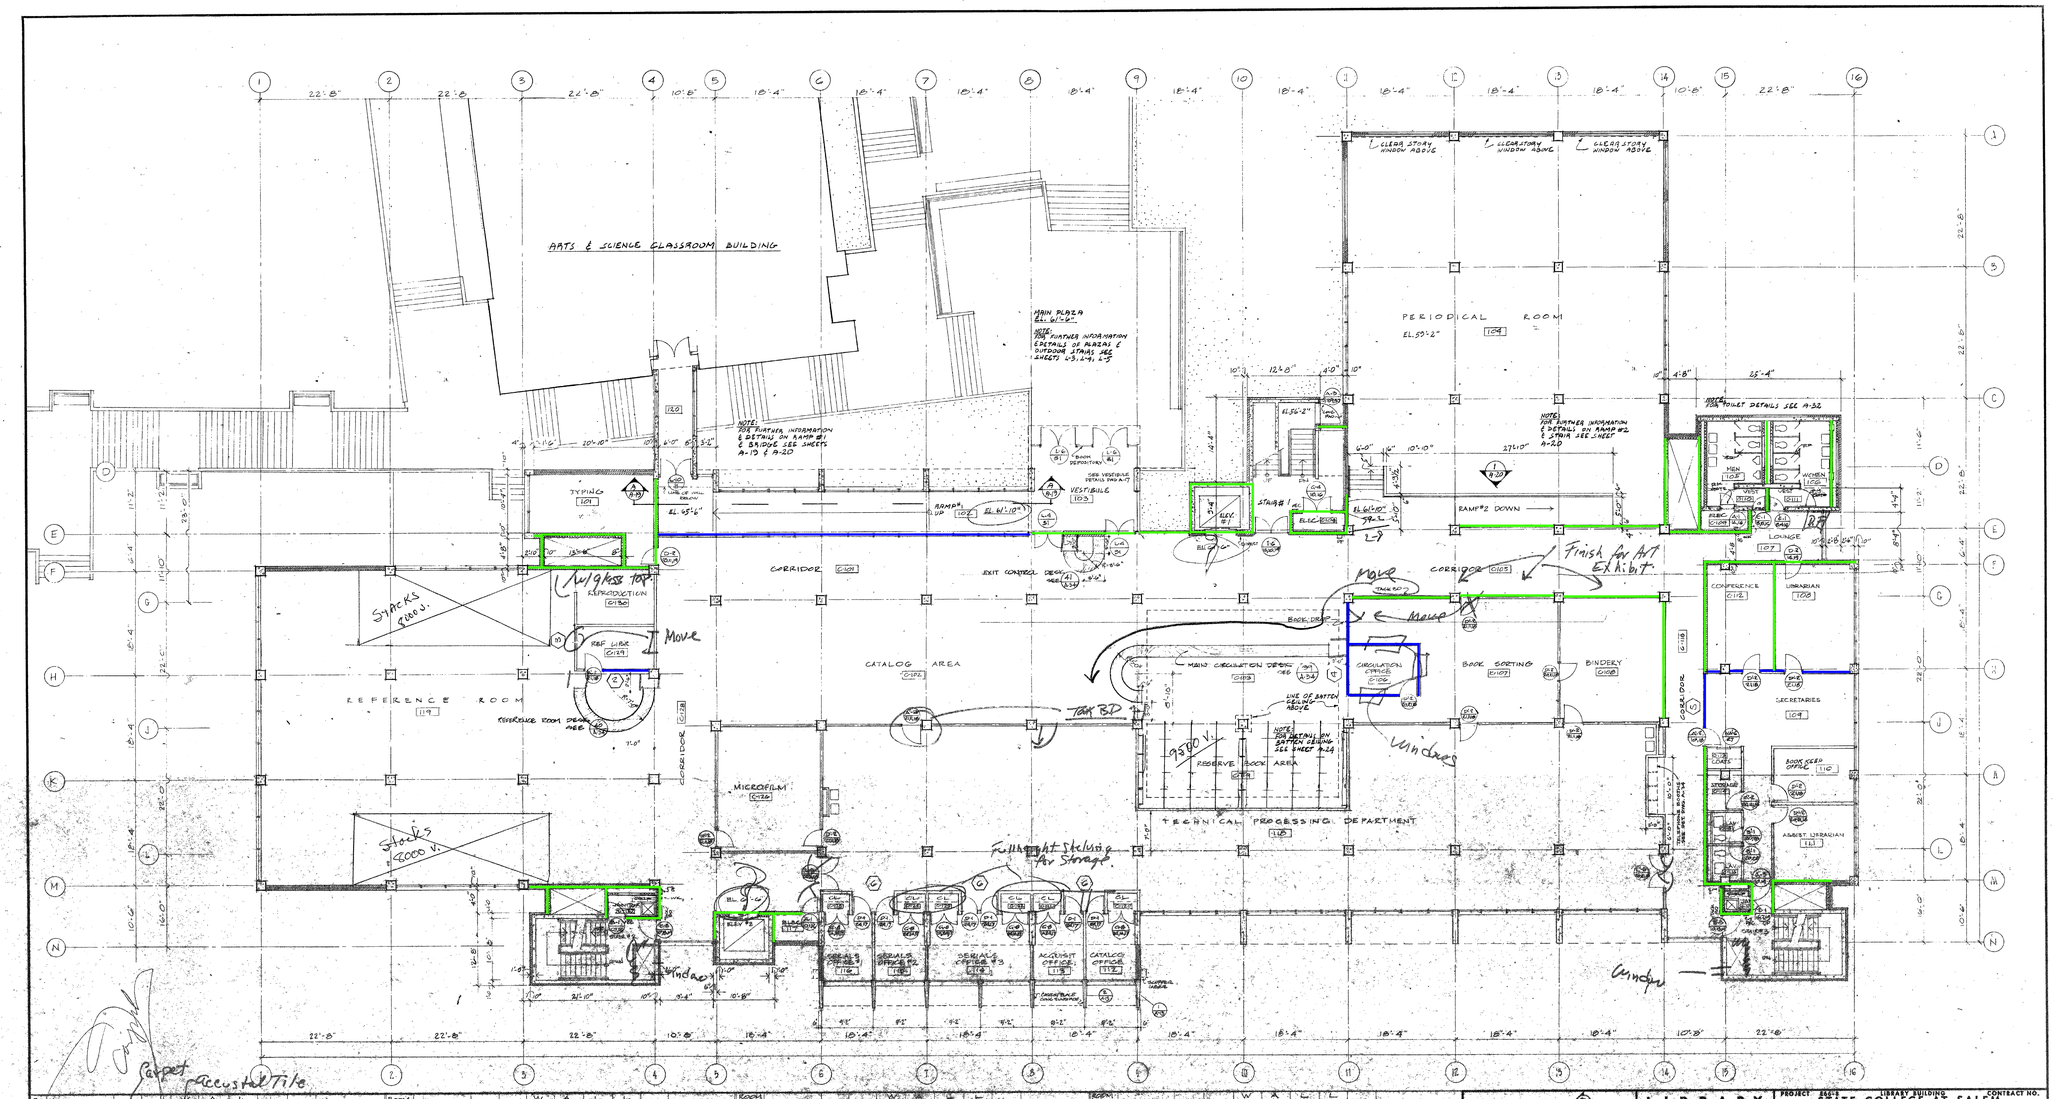

ROOM NUMBER	ROOM TITLE	BASE	BASE	W NORTH	W SOUTH	L EAST	L WEST	CEILING	REMARKS
101	TYPING RM	CARP	-	BRK	BRK	BRK	BRK-GL	AT	
102	RAMP	CONC	-	BRK-GL	BRK-GL	-	BRK	AT	
103	VESTIBULE	CONC	-	BRK-GL	BRK-GL	GLL	GLL	KEP	
104	PERIODICAL	CARP	-	BRK-GL	-	BRK-GL	BRK-GL	AT	
105	MEN	CT	CT	CT	CT	CT	CT	KEP	
106	WOMEN	CT	CT	CT	CT	CT	CT	KEP	
107	LOUNGE	CARP	-	BRK	BRK	BRK-GL	-	AT	
108	LIBRARIAN	VAT	R	BRK	GYP	BRK-GL	GYP	AT	
109	SECRETARIES	CARP	R	GYP	GYP	BRK-GL	GL	AT	
110	ASSIST LIB	CARP	R	GYP	GYP	BRK-GL	GYP	AT	
111	ASSIST LIB	CARP	R	GYP	BRK	BRK-GL	GYP	AT	
112	CATALOG OFF	VAT	R	GYP	BRK-GL	BRK	GYP	AT/GYP	
113	SERIALS OFF	VAT	R	GYP	BRK-GL	GYP	GYP	AT/GYP	
114	SERIALS OFF	VAT	R	GYP	BRK-GL	GYP	GYP	AT/GYP	
115	SERIALS OFF	VAT	R	GYP	BRK-GL	GYP	GYP	AT/GYP	
116	SERIALS OFF	VAT	R	GYP	BRK-GL	GYP	BRK	AT/GYP	
117	ELEC CLPS	CONC	-	CB	CB	BRK/CONC	CB	BRK/CONC	

ROOM NUMBER	ROOM TITLE	FLOOR	BASE	W NORTH	W SOUTH	L EAST	L WEST	CEILING	REMARKS
118	TECH PROC	VAT	R	GYP	GYP BRK	GYP	GYP	AT	
119	REFERENCE	CARP	-	BRK-GL	BRK-GL	GYP	BRK-GL	AT	
120	STAIRWAY	CONC	-	-	-	CONC	CONC	CONC	
C-101	CORRIDOR	CARP	-	BRK-GL	-	-	-	AT	
C-102	CATALOG	CARP	-	-	GYP	-	-	AT	
C-103	CIRCUL OFFICE	VAT	R	-	-	GYP-GL	-	VIO	
C-104	ELECTRIC CL	CONC	-	CB	CB	CB	CB	BRK/MC	
C-105	CIRCUL OFFICE	CARP	R	BRK	GYP	BRK-GL	GYP	AT	
C-106	CIRCUL OFF	VAT	R	GYP	GYP	GYP	GYP-GL	AT	
C-107	BOOK SRT	VAT	R	GYP	GYP	GYP	GYP	AT	
C-108	BINDERY	VAT	R	GYP	GYP	GYP	GYP	AT	
C-109	ELECTRIC CLOS	CONC	-	BRK/GL	CB	CB	CB	BRK/MC	
C-110	MEN VEST	CT	CT	CT	CT	CT	CT	KEP	
C-111	WOMEN VEST	CT	CT	CT	CT	CT	CT	KEP	

ROOM NUMBER	ROOM TITLE	FLOOR	BASE	W NORTH	W SOUTH	L EAST	L WEST	CEILING	REMARKS
C-112	CONFERENCE	CARP	R	BRK	GYP	GYP	BRK	AT	
C-113	CONFER	VAT	R	-	GYP	GYP	BRK	AT	
C-114	STORAGE	VAT	R	GYP	GYP	GYP	GLL	AT	
C-115	LAV	CT	CT	CT	CT	CT	CT	KEP	
C-116	LAV	CT	CT	CT	CT	CT	CT	KEP	
C-117	JANITOR	CT	CT	CT	CT	CT	CT	KEP	
C-118	CORRIDOR	CARP	R	BRK	BRK-GL	BRK	GYP	AT	
C-119	RESERVE BK	VAT	R	-	GYP	GYP	GYP	VIO	
C-120	CLOS	VAT	R	GYP	-	GYP	GYP	AT	
C-121	CLOS	VAT	R	GYP	-	GYP	GYP	AT	
C-122	CLOS	VAT	R	GYP	-	GYP	GYP	AT	
C-123	CLOS	VAT	R	GYP	-	GYP	GYP	AT	
C-124	CLOS	VAT	R	GYP	-	GYP	GYP	AT	
C-125	CLOS	VAT	R	GYP	-	GYP	GYP	AT	
C-126	MICROFILM	VAT	R	GYP	-	GYP	GYP	AT	
C-127	JANITOR	CT	CT	CT	CT	CT	CT	KEP	
C-128	CORRIDOR	CARP	R	BRK-GL	BRK-GL	GYP	BRK	AT	

ROOM NUMBER	ROOM TITLE	FLOOR	BASE	W NORTH	W SOUTH	L EAST	L WEST	CEILING	REMARKS
D-129	REF LIBR	CARP	R	GYP	GYP-GL	GYP	GYP-GL	AT	
D-130	REPRODUCTN	CARP	R	BRK	GYP	GYP	GYP	AT	

ROOM NUMBER	ROOM TITLE	FLOOR	BASE	W NORTH	W SOUTH	L EAST	L WEST	CEILING	REMARKS
STAIR #1	CONC	-	BRK/CONC	BRK/CONC	BRK/CONC	BRK/CONC	BRK/CONC		
STAIR #2	CONC	-	BRK/CONC	BRK/CONC	BRK/CONC	BRK/CONC	BRK/CONC		
STAIR #3	CONC	-	BRK/CONC	BRK/CONC	BRK/CONC	BRK/CONC	BRK/CONC		

LIBRARY SCAS

REVISIONS

NO.	DESCRIPTION	DATE

PROJECT: LIBRARY BUILDING — STATE COLLEGE AT SALEM — SALEM, MASSACHUSETTS — CONTRACT NO.

THE COMMONWEALTH OF MASSACHUSETTS
BUREAU OF BUILDING CONSTRUCTION
DIVISION OF STATE COLLEGES

FIRST FLOOR PLAN

DESMOND & LORD INC. ARCHITECTS BOSTON

DRAWN — SCALE 1/8" = 1'-0"
CHECKED — DATE 18 OCT 1968

A 3

CAULKING LOCATION KEY PLAN

- WINDOWS & LOUVERS ADJACENT TO BRICK
- DOORS ADJACENT TO BRICK
- BRICK ADJACENT TO CONCRETE
- WINDOW, LOUVERS & DOORS ADJACENT TO CONCRETE
- BRICK ADJACENT BRICK

File Path:

Division of Capital Asset Management
D·C·A·M
Building for the Commonwealth

Office of Planning Design and Construction

McCormack Building
One Ashburton Place
Boston MA 02108
617 727 4050
www.mass.gov/cam

Project Name:
DEMOLITION OF LIBRARY AND ELECTRICAL RELOCATION
SALEM STATE COLLEGE

MA State Project Number
SSA0701-DC2

Project Location
360 Lafayette Street
Salem, Massachusetts

Project Engineer
PARE
PARE CORPORATION
ENGINEERS · SCIENTISTS · PLANNERS
10 LINCOLN ROAD, SUITE 103
FOXBORO, MA 02035
508-543-1755

Project Number 10108.00

Project Consultant

Site Number: SSA00
CAMIS Number: SSA00
Building Number: 531SSC0340, Library
Secretariat: Dept. of Higher Education

Original Issue Date
FEBRUARY 2010

Revisions
No. Description Date

Plan Name:
LIBRARY DEMOLITION FIRST FLOOR PLAN

Drawing Number:
D1.003
Drawing 17 of 52