OUTFALLS:

001
002
003
007
011
013
588

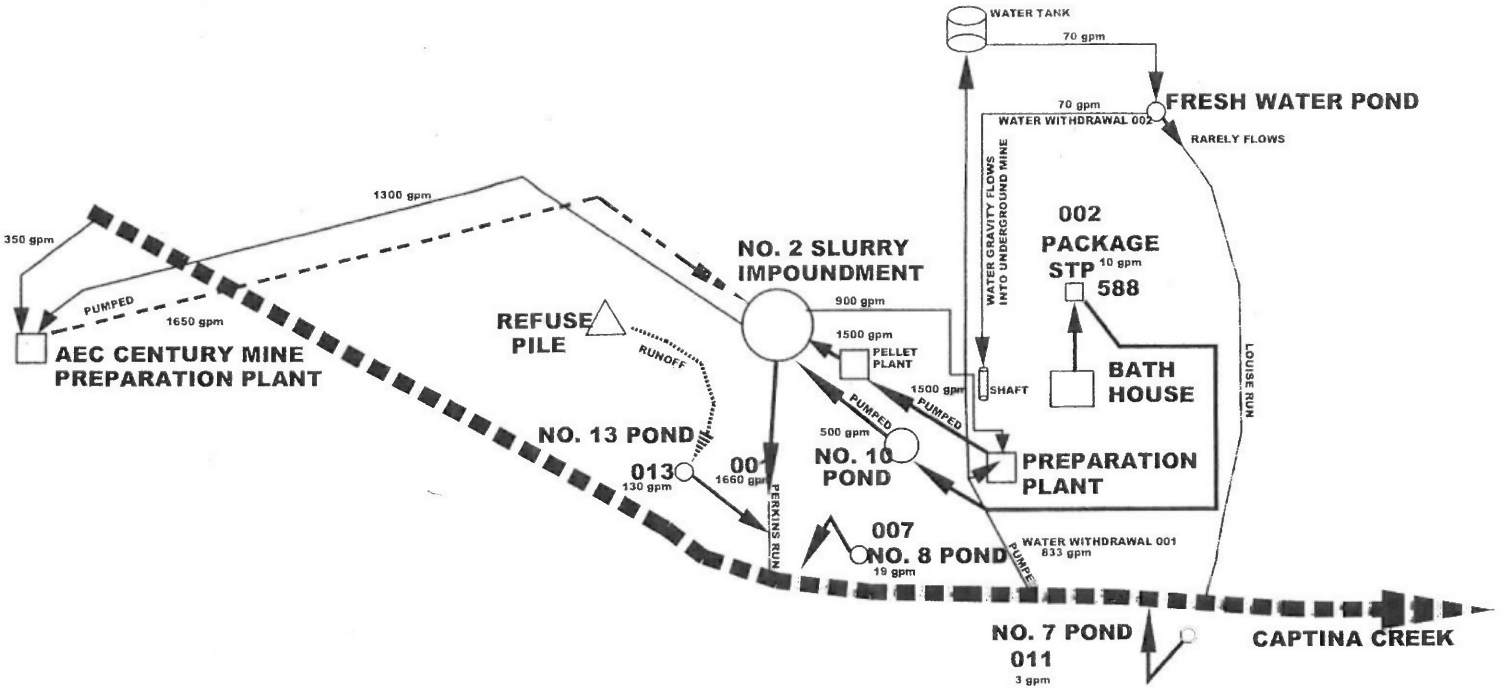

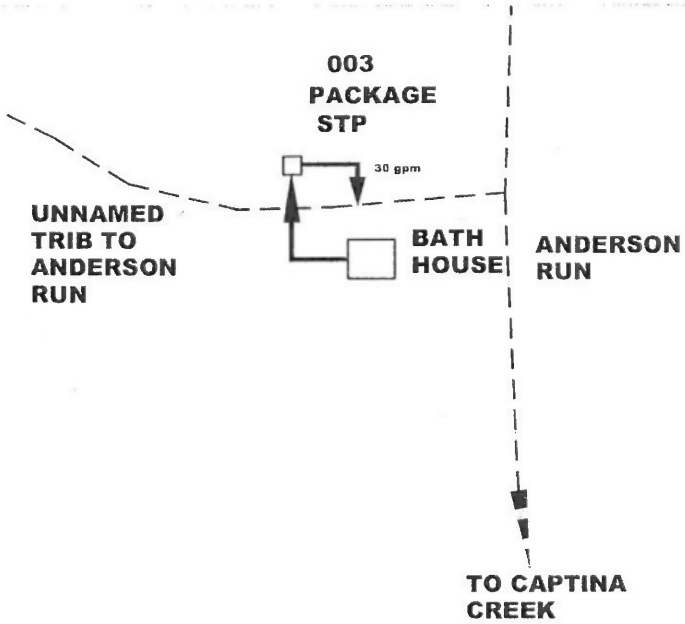

THE OHIO VALLEY COAL COMPANY
POWHATAN NO. 6 MINE
PROCESS FLOW DIAGRAM
0IL00046
OH-0012661