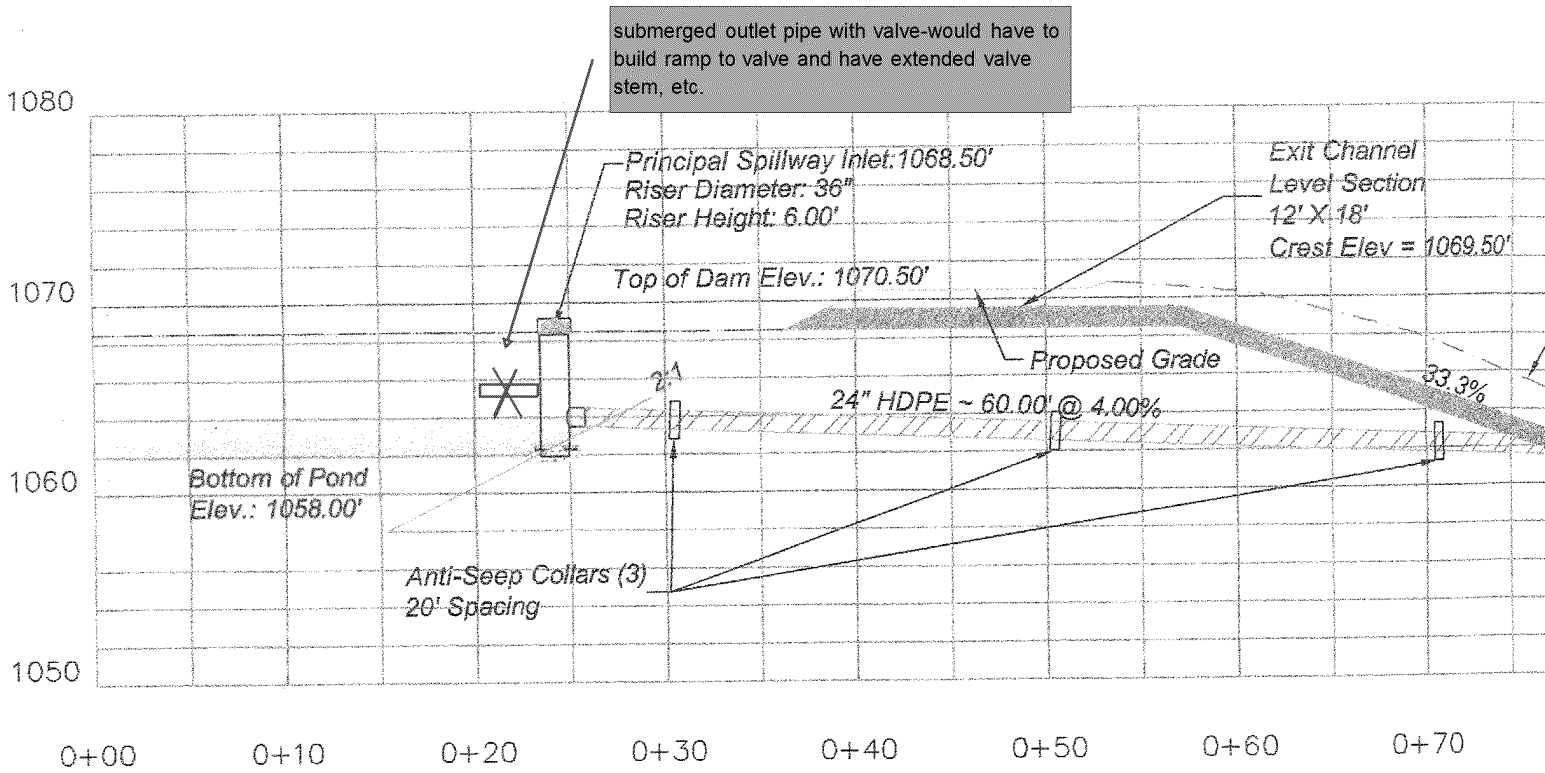

Pond 002
Principal Spillway Profile &
Emergency Spillway Profile
1"= 10'