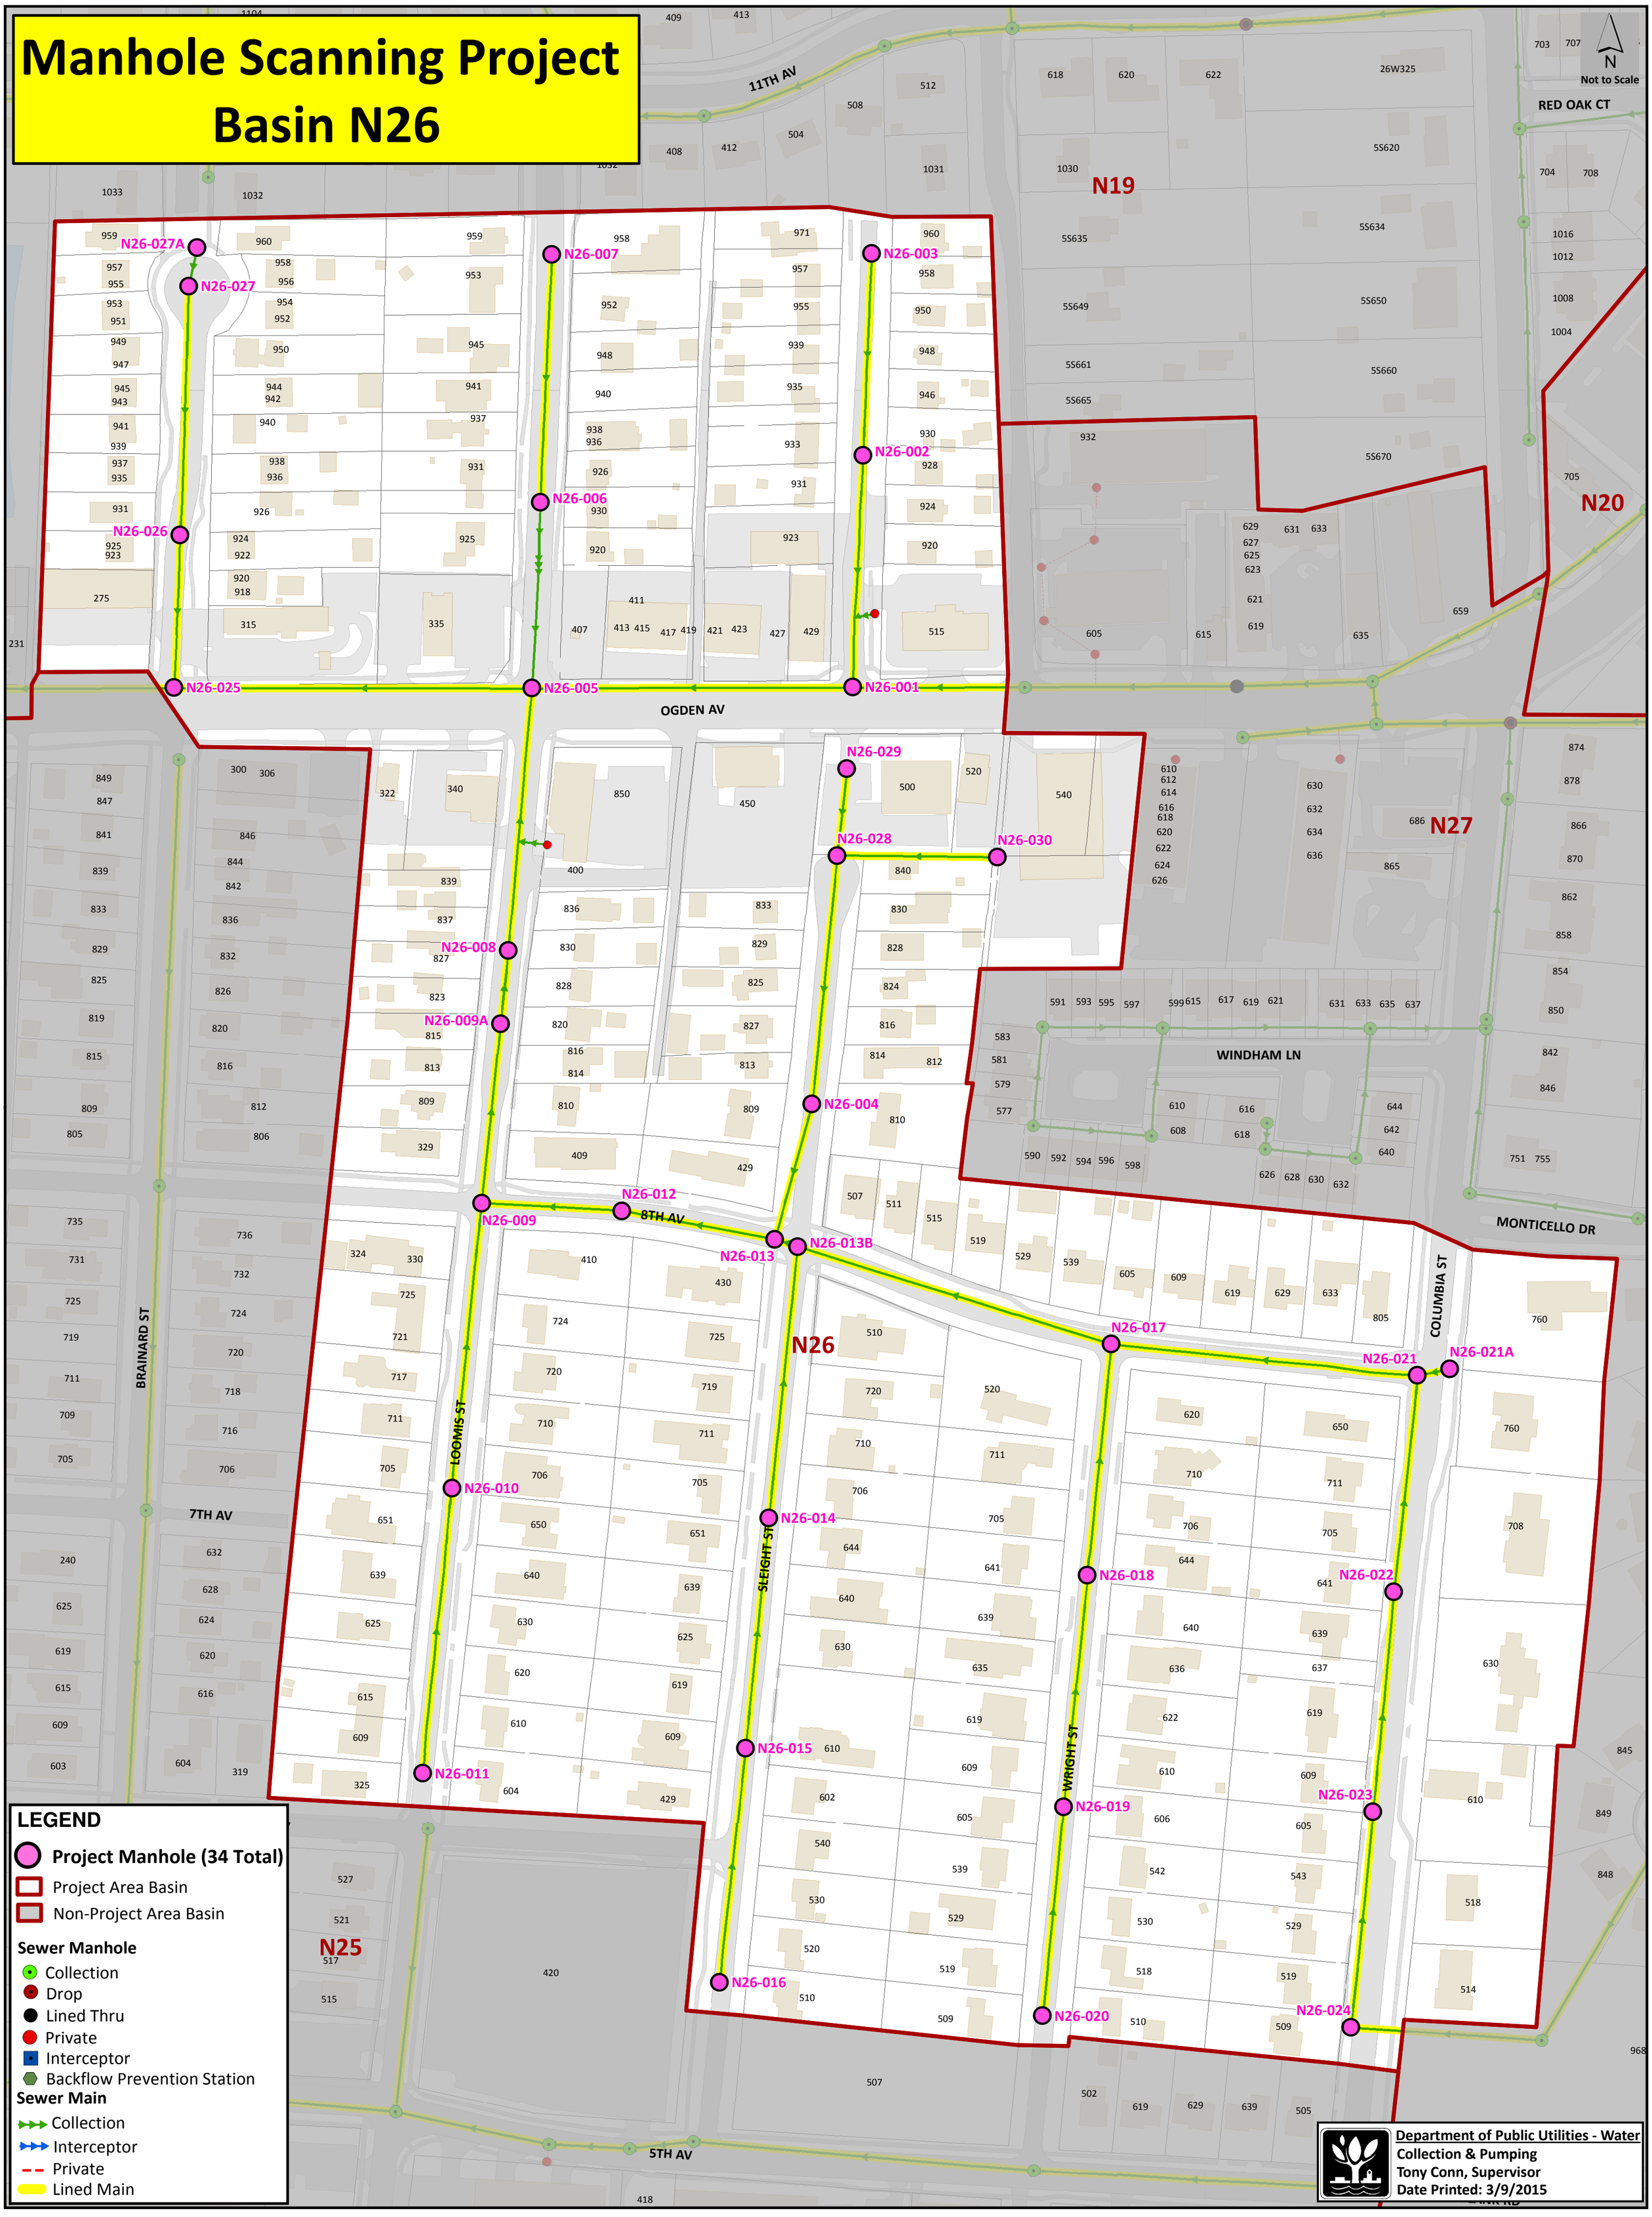Manhole Scanning Project
Basin N26