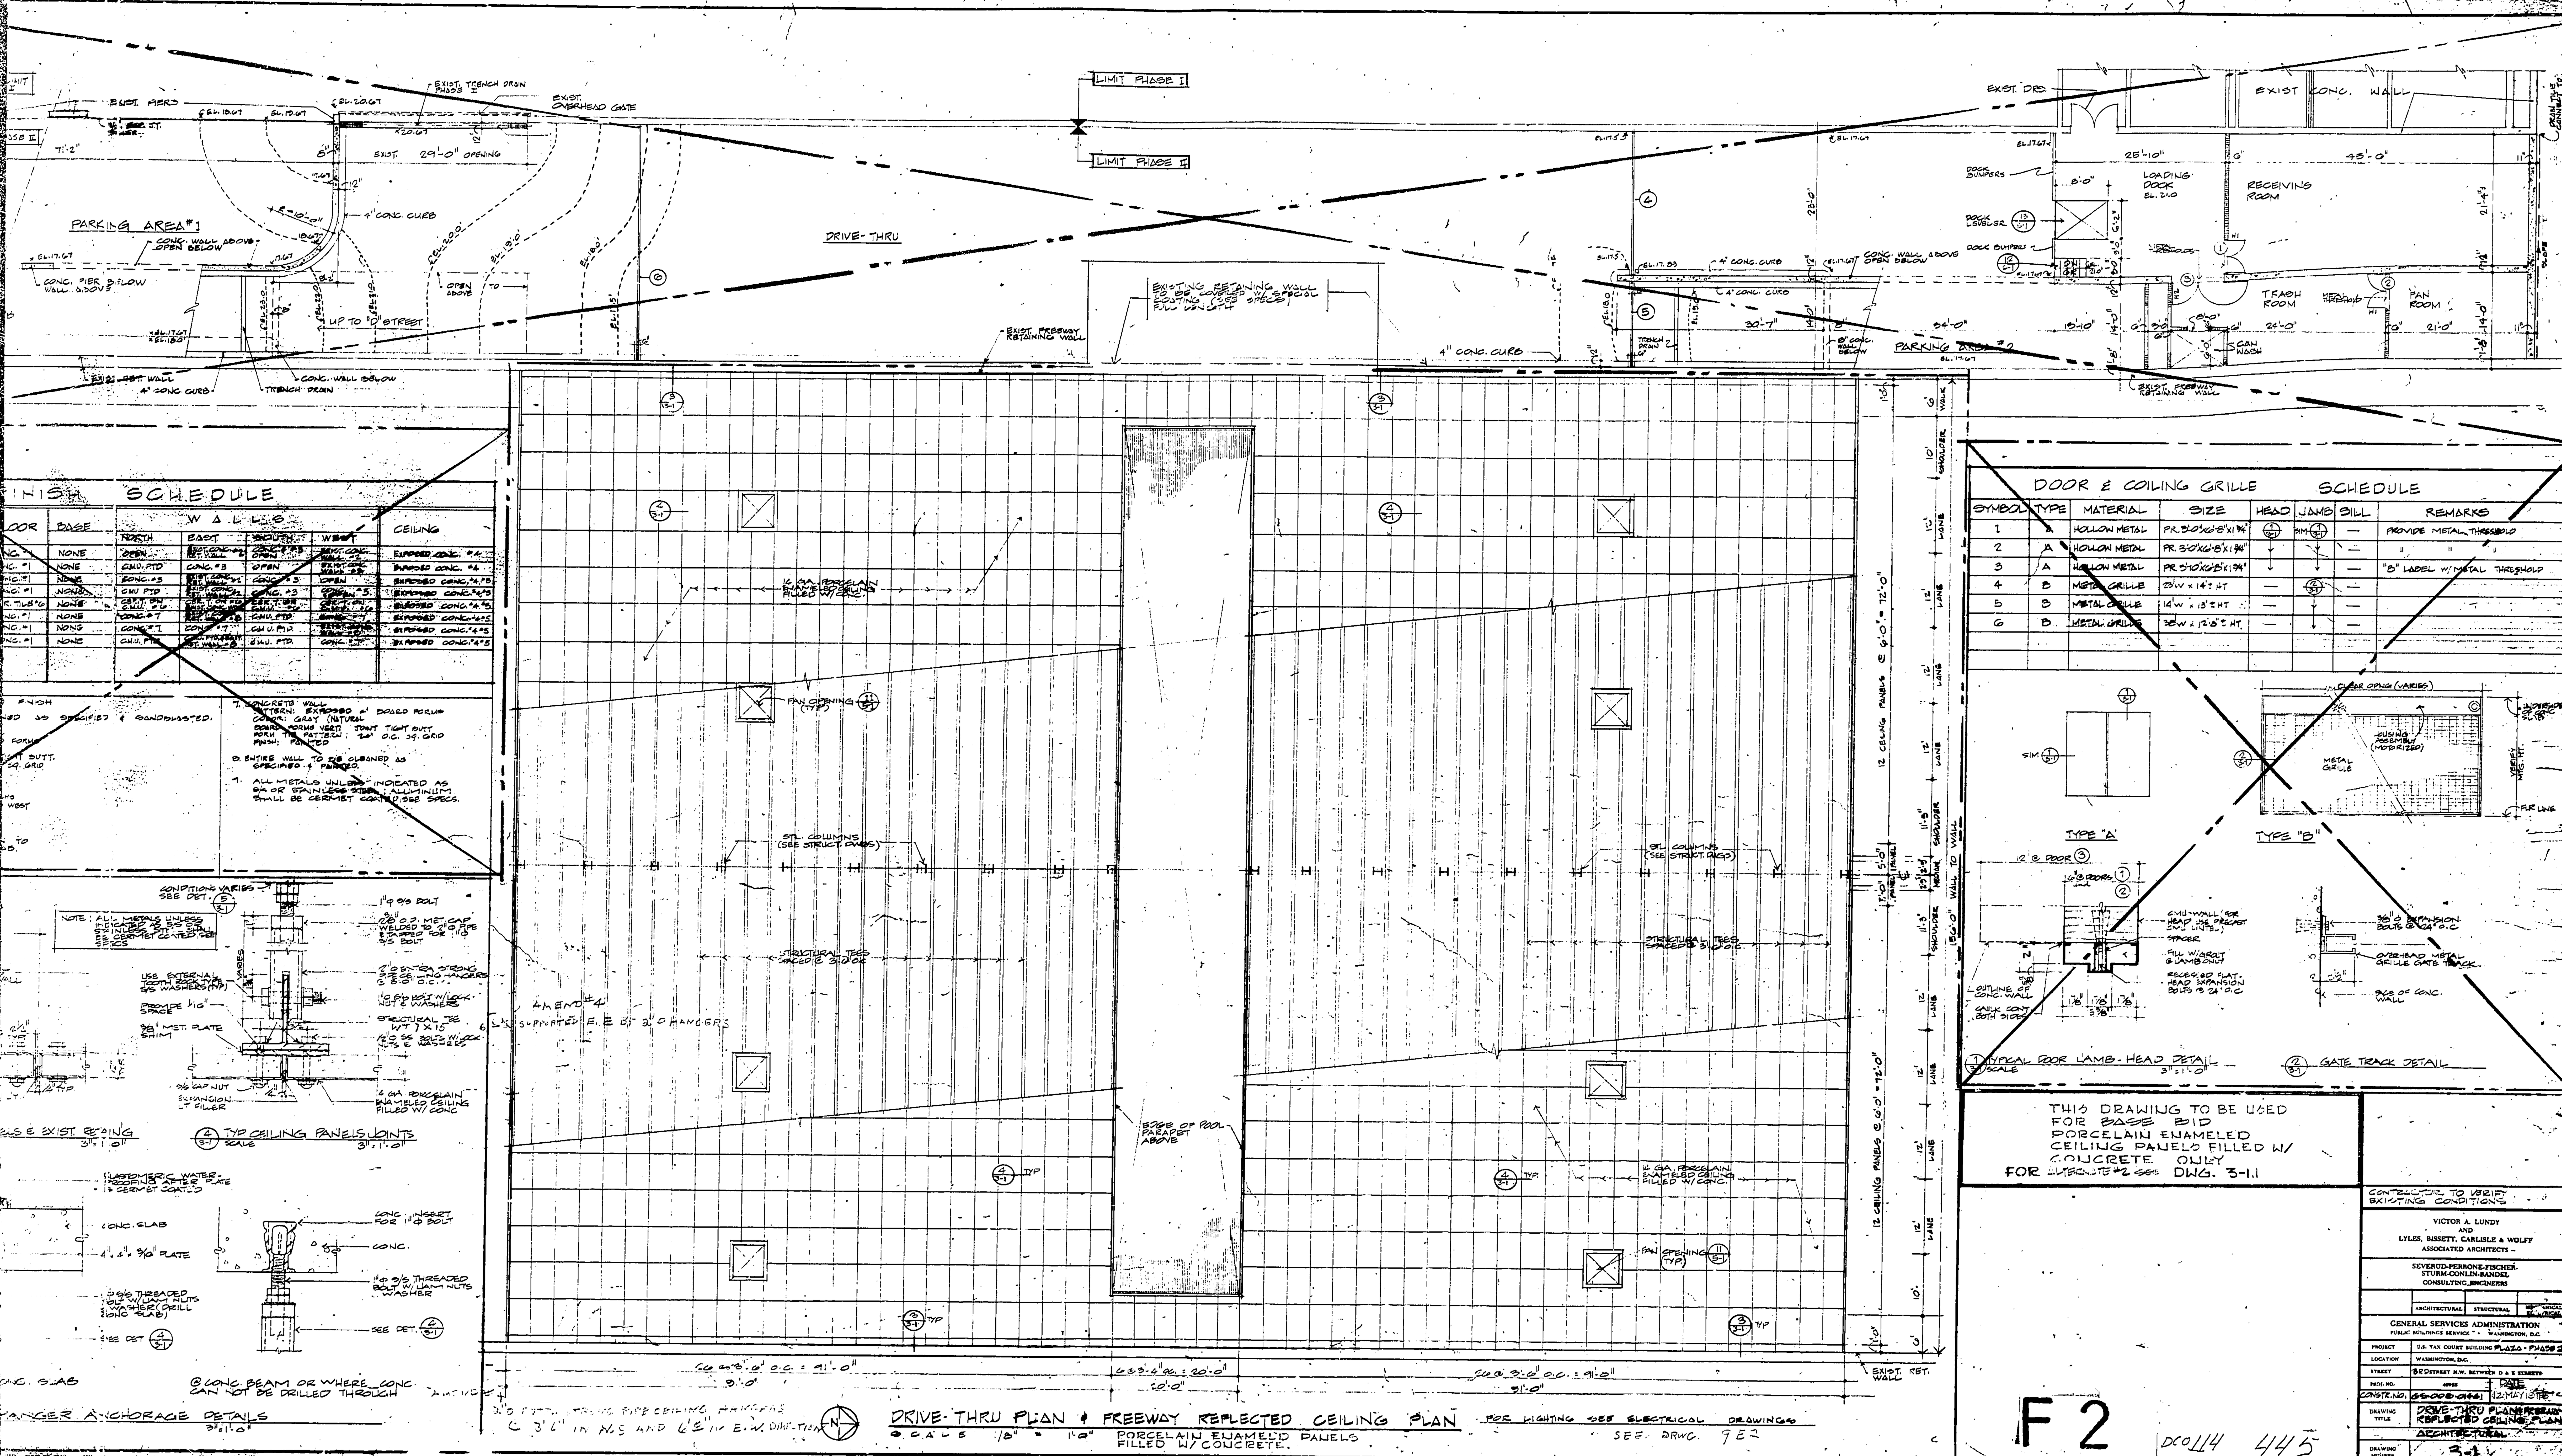

FINISH SCHEDULE

FLOOR	BASE	WALLS NORTH	WALLS EAST	WALLS SOUTH	WALLS WEST	CEILING
CONC. #1	NONE	OPEN	EXIST. CONC. RET. WALL #2	CONC. #3 OPEN	EXIST. CONC. WALL #2	EXPOSED CONC. #4
CONC. #1	NONE	C.M.U. PTD	CONC. #3	OPEN	EXIST. CONC. WALL #2	EXPOSED CONC. #4
CONC. #1	NONE	CONC. #3	EXIST. CONC. RET. WALL #2	CONC. #3	OPEN	EXPOSED CONC. #4, #5
CONC. #1	NONE	CMU PTD	EXIST. CONC. RET. WALL #2	CONC. #3	CONC. #3 OPEN	EXPOSED CONC. #4 #5
CER. TILE #6	NONE	CER. T. ON C.M.U. #6	CER. T. ON EXIST. CONC. WALL	CER. T. ON C.M.U. #6	CER. T. ON C.M.U. #6	EXPOSED CONC. #4 #5
CONC. #1	NONE	CONC. #7	[illegible] #8	C.M.U. PTD.	[illegible]	EXPOSED CONC. #4 #5
CONC. #1	NONE	CONC. #7	CONC. #7	C.M.U. PTD.	[illegible]	EXPOSED CONC. #4 #5
CONC. #1	NONE	C.M.U. PTD	C.M.U. PTD & EXIST. RET. WALL #8	C.M.U. PTD.	CONC. #7	EXPOSED CONC. #4 #5

7. CONCRETE WALL PATTERN: EXPOSED 6" BOARD FORMS COLOR: GRAY (NATURAL) BOARD FORMS VERT. JOINT TIGHT BUTT FORM THE PATTERN: 24" O.C. SQ. GRID FINISH: PAINTED
8. ENTIRE WALL TO BE CLEANED AS SPECIFIED & PAINTED.
9. ALL METALS UNLESS INDICATED AS S/S OR STAINLESS STEEL; ALUMINUM SHALL BE CERMET COATED SEE SPECS.

DOOR & CEILING GRILLE SCHEDULE

SYMBOL	TYPE	MATERIAL	SIZE	HEAD	JAMB	SILL	REMARKS
1	A	HOLLOW METAL	PR. 3'0"x6'-8"x1 3/4"	1/3-1	SIM 1/3-1	—	PROVIDE METAL THRESHOLD
2	A	HOLLOW METAL	PR. 3'0"x6'-8"x1 3/4"	↓	↓	—	" " "
3	A	HOLLOW METAL	PR 3'0"x6'8"x1 3/4"	↓	↓	—	"B" LABEL W/ METAL THRESHOLD
4	B	METAL GRILLE	23'W x 14' ± HT	—	2/3-1	—	
5	B	METAL GRILLE	14'W x 13' ± HT	—	↓	—	
6	B	METAL GRILLE	36'W x 12'8" ± HT	—	↓	—	

THIS DRAWING TO BE USED FOR BASE BID PORCELAIN ENAMELED CEILING PANELS FILLED W/ CONCRETE ONLY
FOR ALTERNATE #2 SEE DWG. 3-1.1

CONTRACTOR TO VERIFY EXISTING CONDITIONS

VICTOR A. LUNDY
AND
LYLES, BISSETT, CARLISLE & WOLFF
ASSOCIATED ARCHITECTS

SEVERUD-PERRONE-FISCHER-STURM-CONLIN-BANDEL
CONSULTING ENGINEERS

ARCHITECTURAL | STRUCTURAL | MECHANICAL ELECTRICAL

GENERAL SERVICES ADMINISTRATION
PUBLIC BUILDINGS SERVICE • WASHINGTON, D.C.

PROJECT	U.S. TAX COURT BUILDING PLAZA - PHASE II
LOCATION	WASHINGTON, D.C.
STREET	3RD STREET N.W. BETWEEN D & E STREETS
PROJ. NO.	40922
CONSTR. NO.	65-008-0146 — DATE 12 MAY 1975
DRAWING TITLE	DRIVE-THRU PLAN & FREEWAY REFLECTED CEILING PLAN — ARCHITECTURAL
DRAWING NUMBER	3-1

F2

DCO114 445