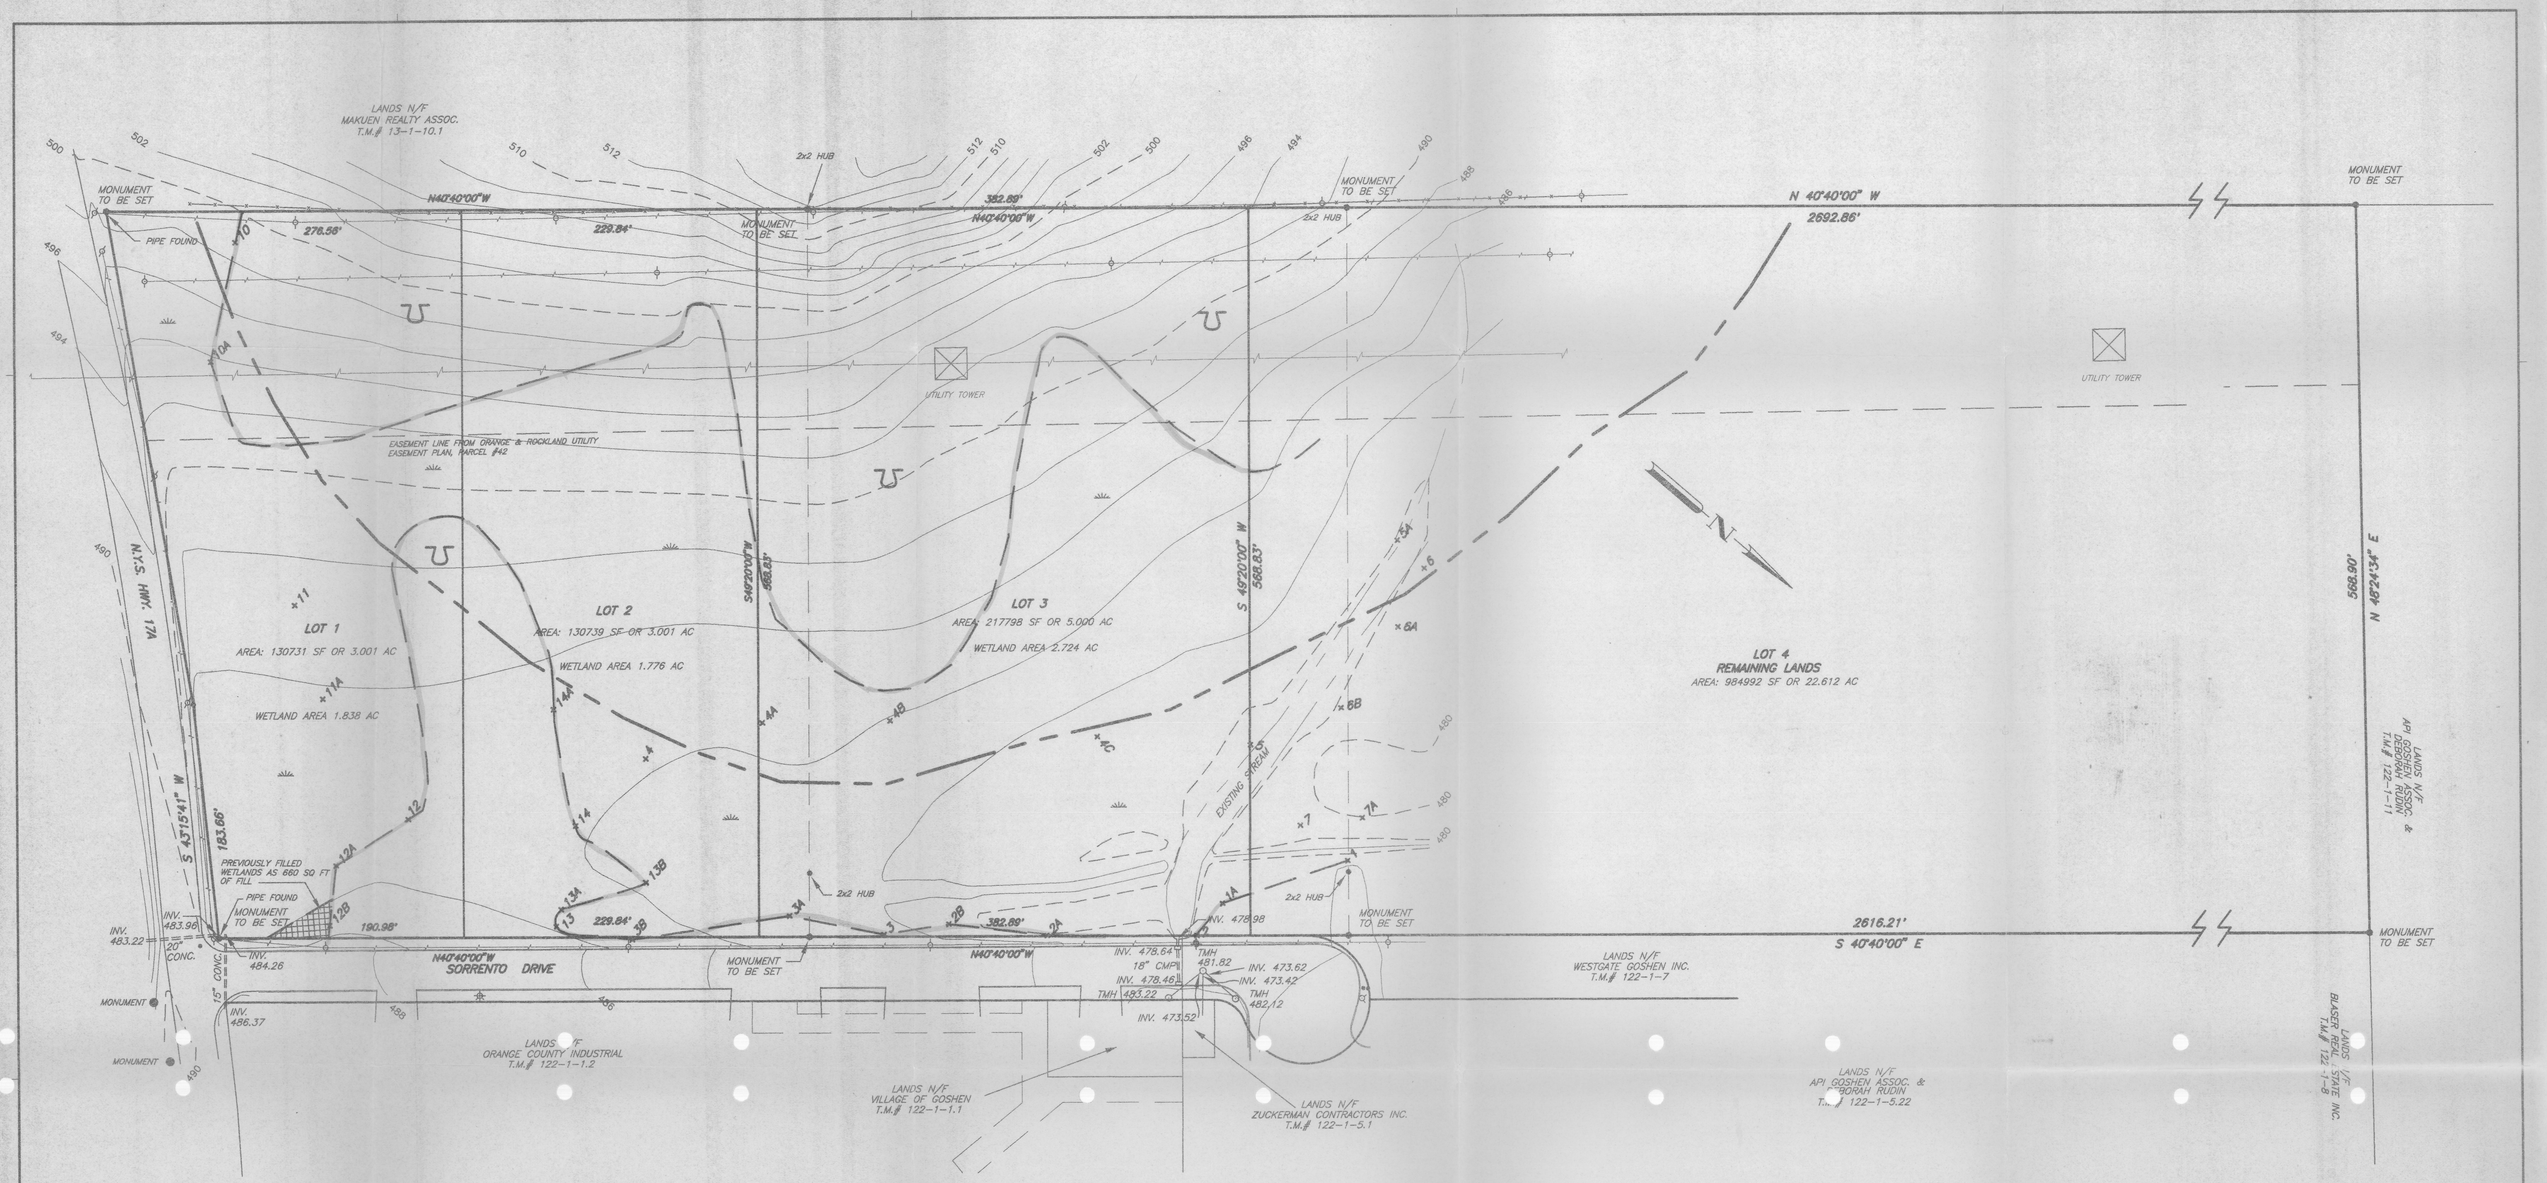

LEGEND

- WETLAND BOUNDARY
- UPLAND
- WETLAND

WETLAND AREA:

6.34 ACRES OF 11.0 ACRES OF LOTS 1, 2, 3

NOTE:

BEARINGS AND DISTANCES ON LOTS 1 & 2
BY JAMES DILLIN P.L.S.

RECORD OWNER & SUBDIVIDER

LAWRENCE MEINWALD
ALLERTON HOUSE
11 W 74 ST.
NEW YORK, N.Y. 10023

REVISED	NATURE OF REVISION	CK	REVISED	NATURE OF REVISION	CK
3/22/99	JURISDICTIONAL REVISIONS				

JURISDICTIONAL DETERMINATION WETLANDS

FOR

ALLERTON HOUSE DEFINED BENEFIT & PENSION PLAN

VILLAGE OF GOSHEN — ORANGE COUNTY, N.Y.

SCALE: 1"= 50' — NOVEMBER 30, 1998

STATE OF NEW YORK — LICENSED PROFESSIONAL ENGINEER — 051733

DRAWN BY: AK
CHKD BY: WE

EUSTANCE & HOROWITZ, P.C.
P. O. BOX 42 CIRCLEVILLE, NEW YORK 10919

DWG.#
DISK # 960084

UNAUTHORIZED ALTERATION OR ADDITION TO THIS PLAN BEARING A LICENSED PROFESSIONAL'S SEAL IS A VIOLATION OF SECTION 7209, SUB-DIVISION 2, OF THE NEW YORK STATE EDUCATION LAW

ONLY COPIES FROM THE ORIGINAL OF THIS PLAN MARKED WITH AN ORIGINAL PROFESSIONAL'S SEAL SHALL BE CONSIDERED TO BE VALID TRUE COPIES.