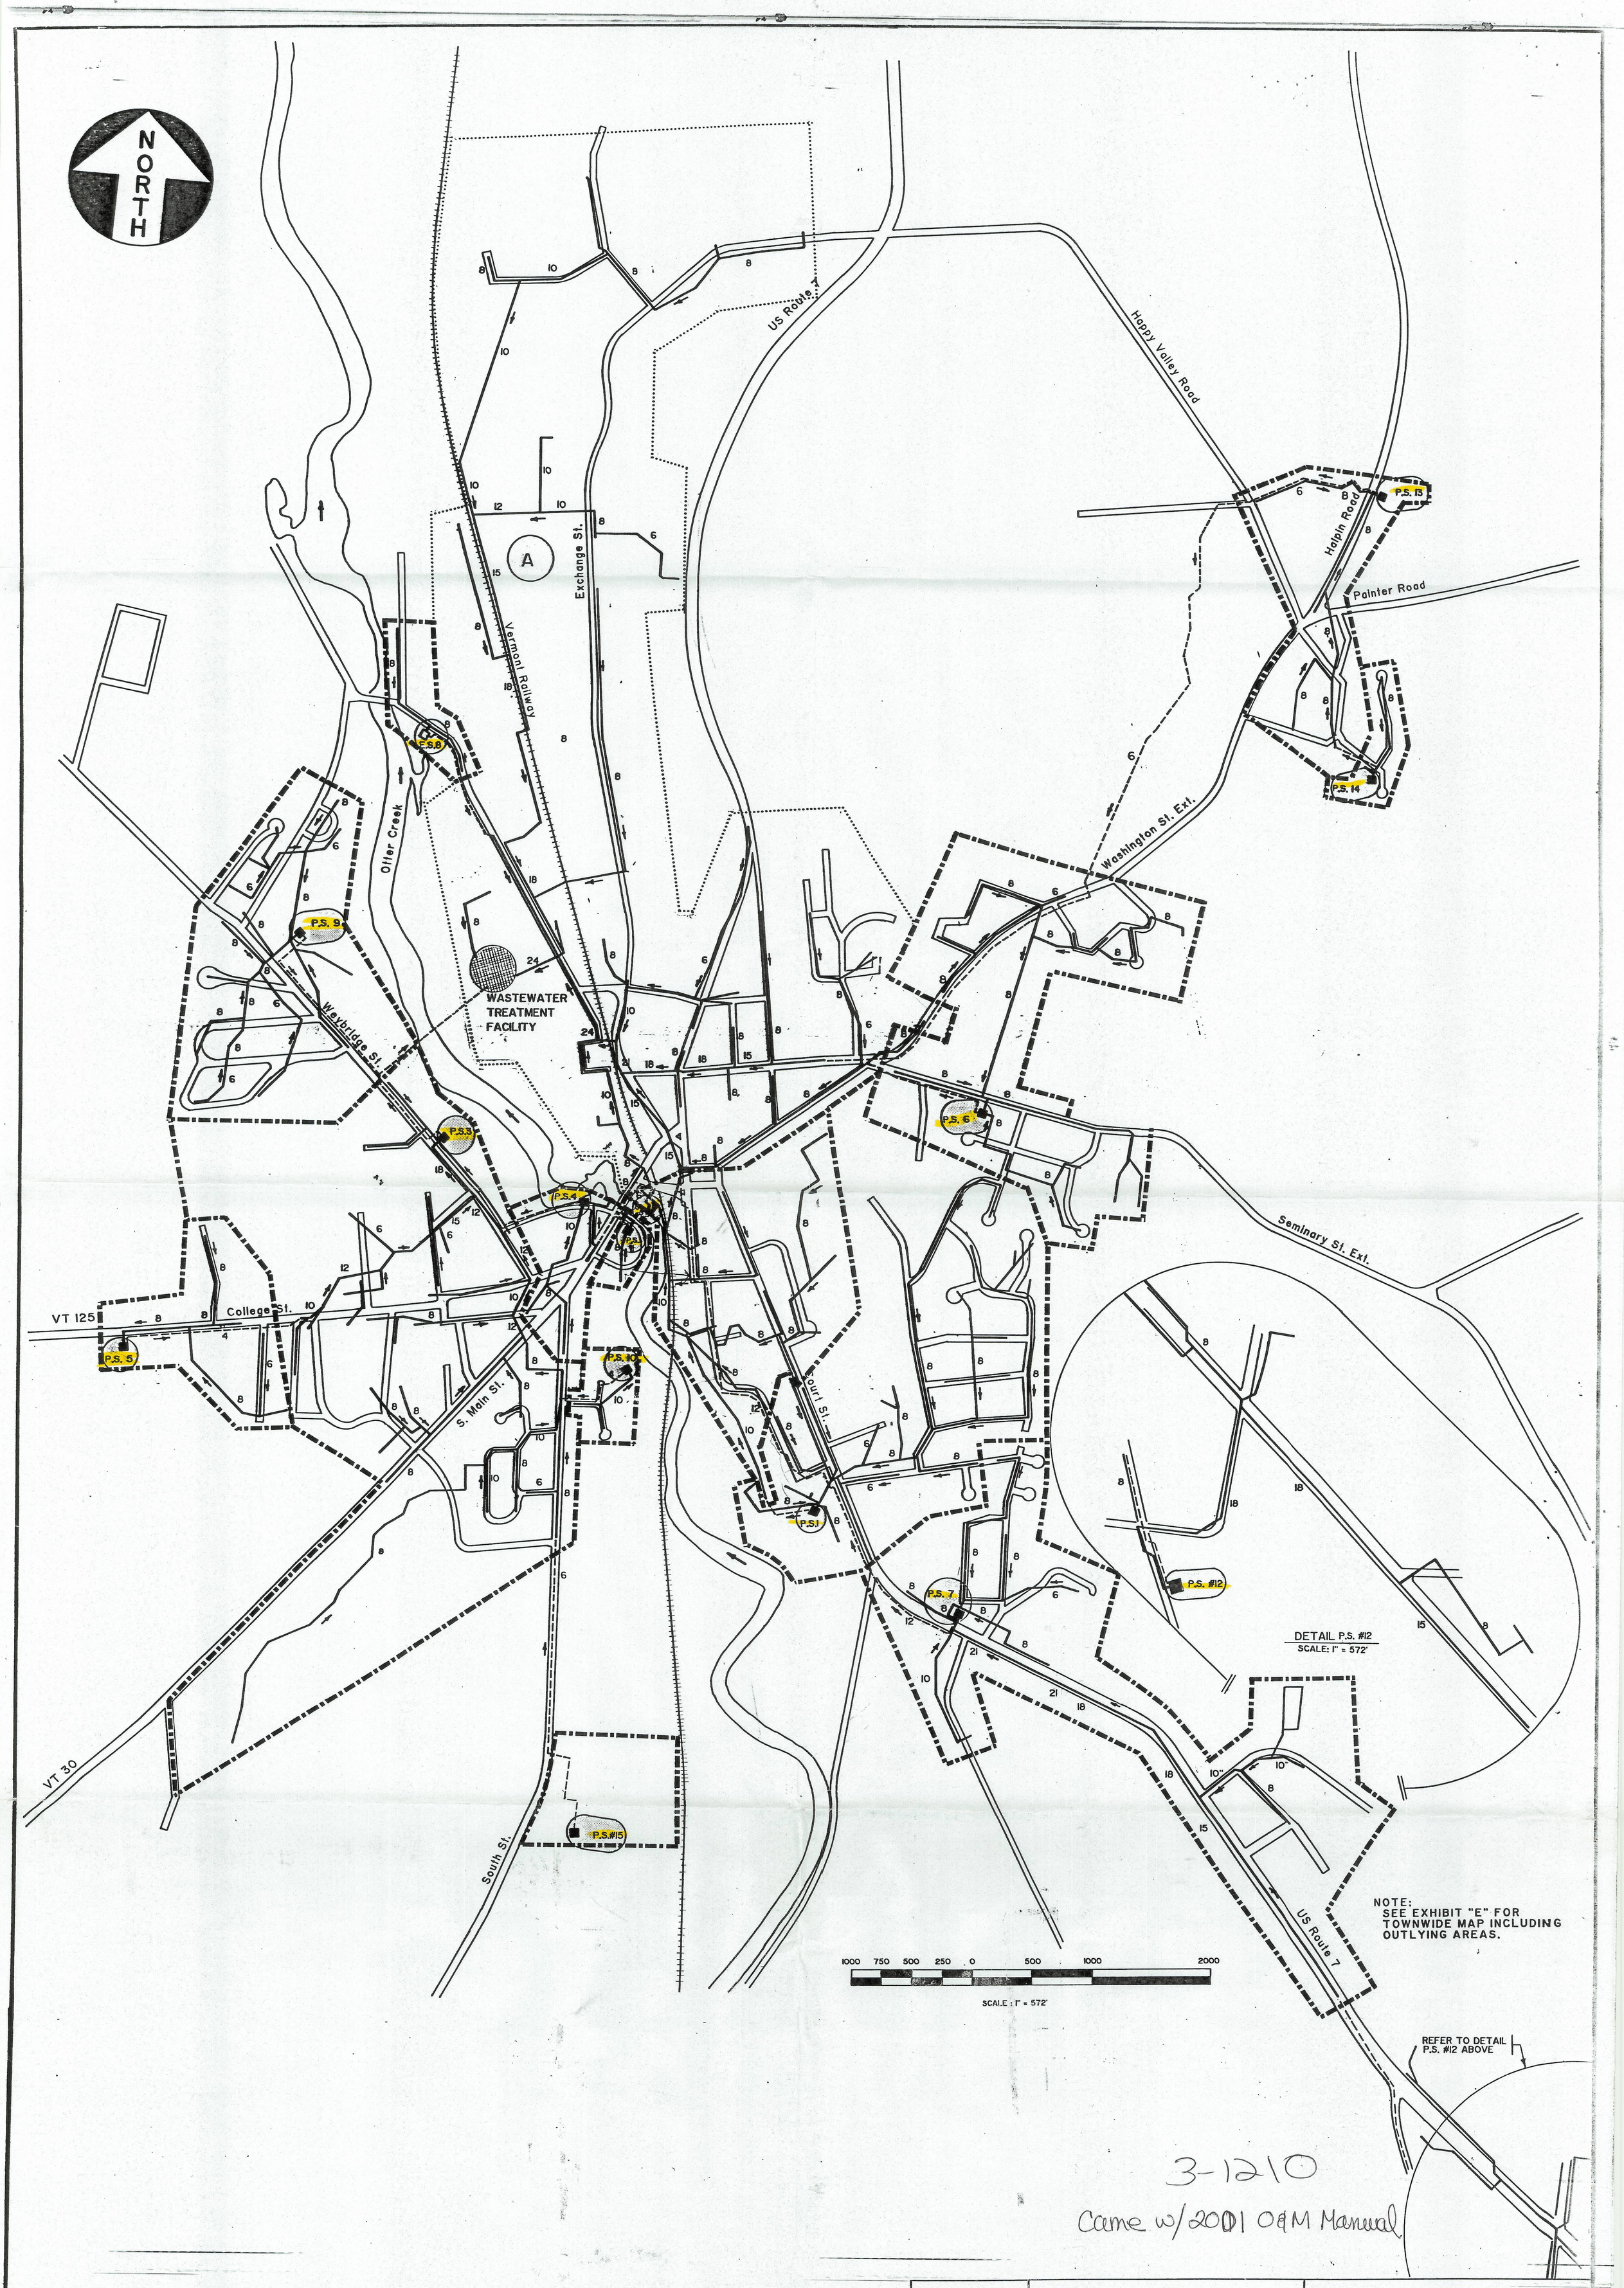

3-1210
Came w/ 2001 O&M Manual

LEGEND:

Existing gravity sewer
Existing force main
Existing pump station — P.S. 5
Existing ejector station — E.S. 8

EXTENT OF GRAVITY DRAINAGE AREA TO TREATMENT PLANT
EXTENT OF GRAVITY DRAINAGE AREA TO EACH PUMP STATION

REVISIONS
REVISED SEWER LINE LOCATIONS 11/4/90

PHELPS ENGINEERING, INC.
79 Court Street
P.O. Box 367
Middlebury, Vt. 05753
Telephone (802) 388-7829

SCALE 1" = 572' | DR. BY TL | DRAWING NO. 87622-1

TOWN OF MIDDLEBURY, VERMONT
SEWER SYSTEM
BASE MAP

SEWAGE PUMP STA. DRAINAGE AREAS