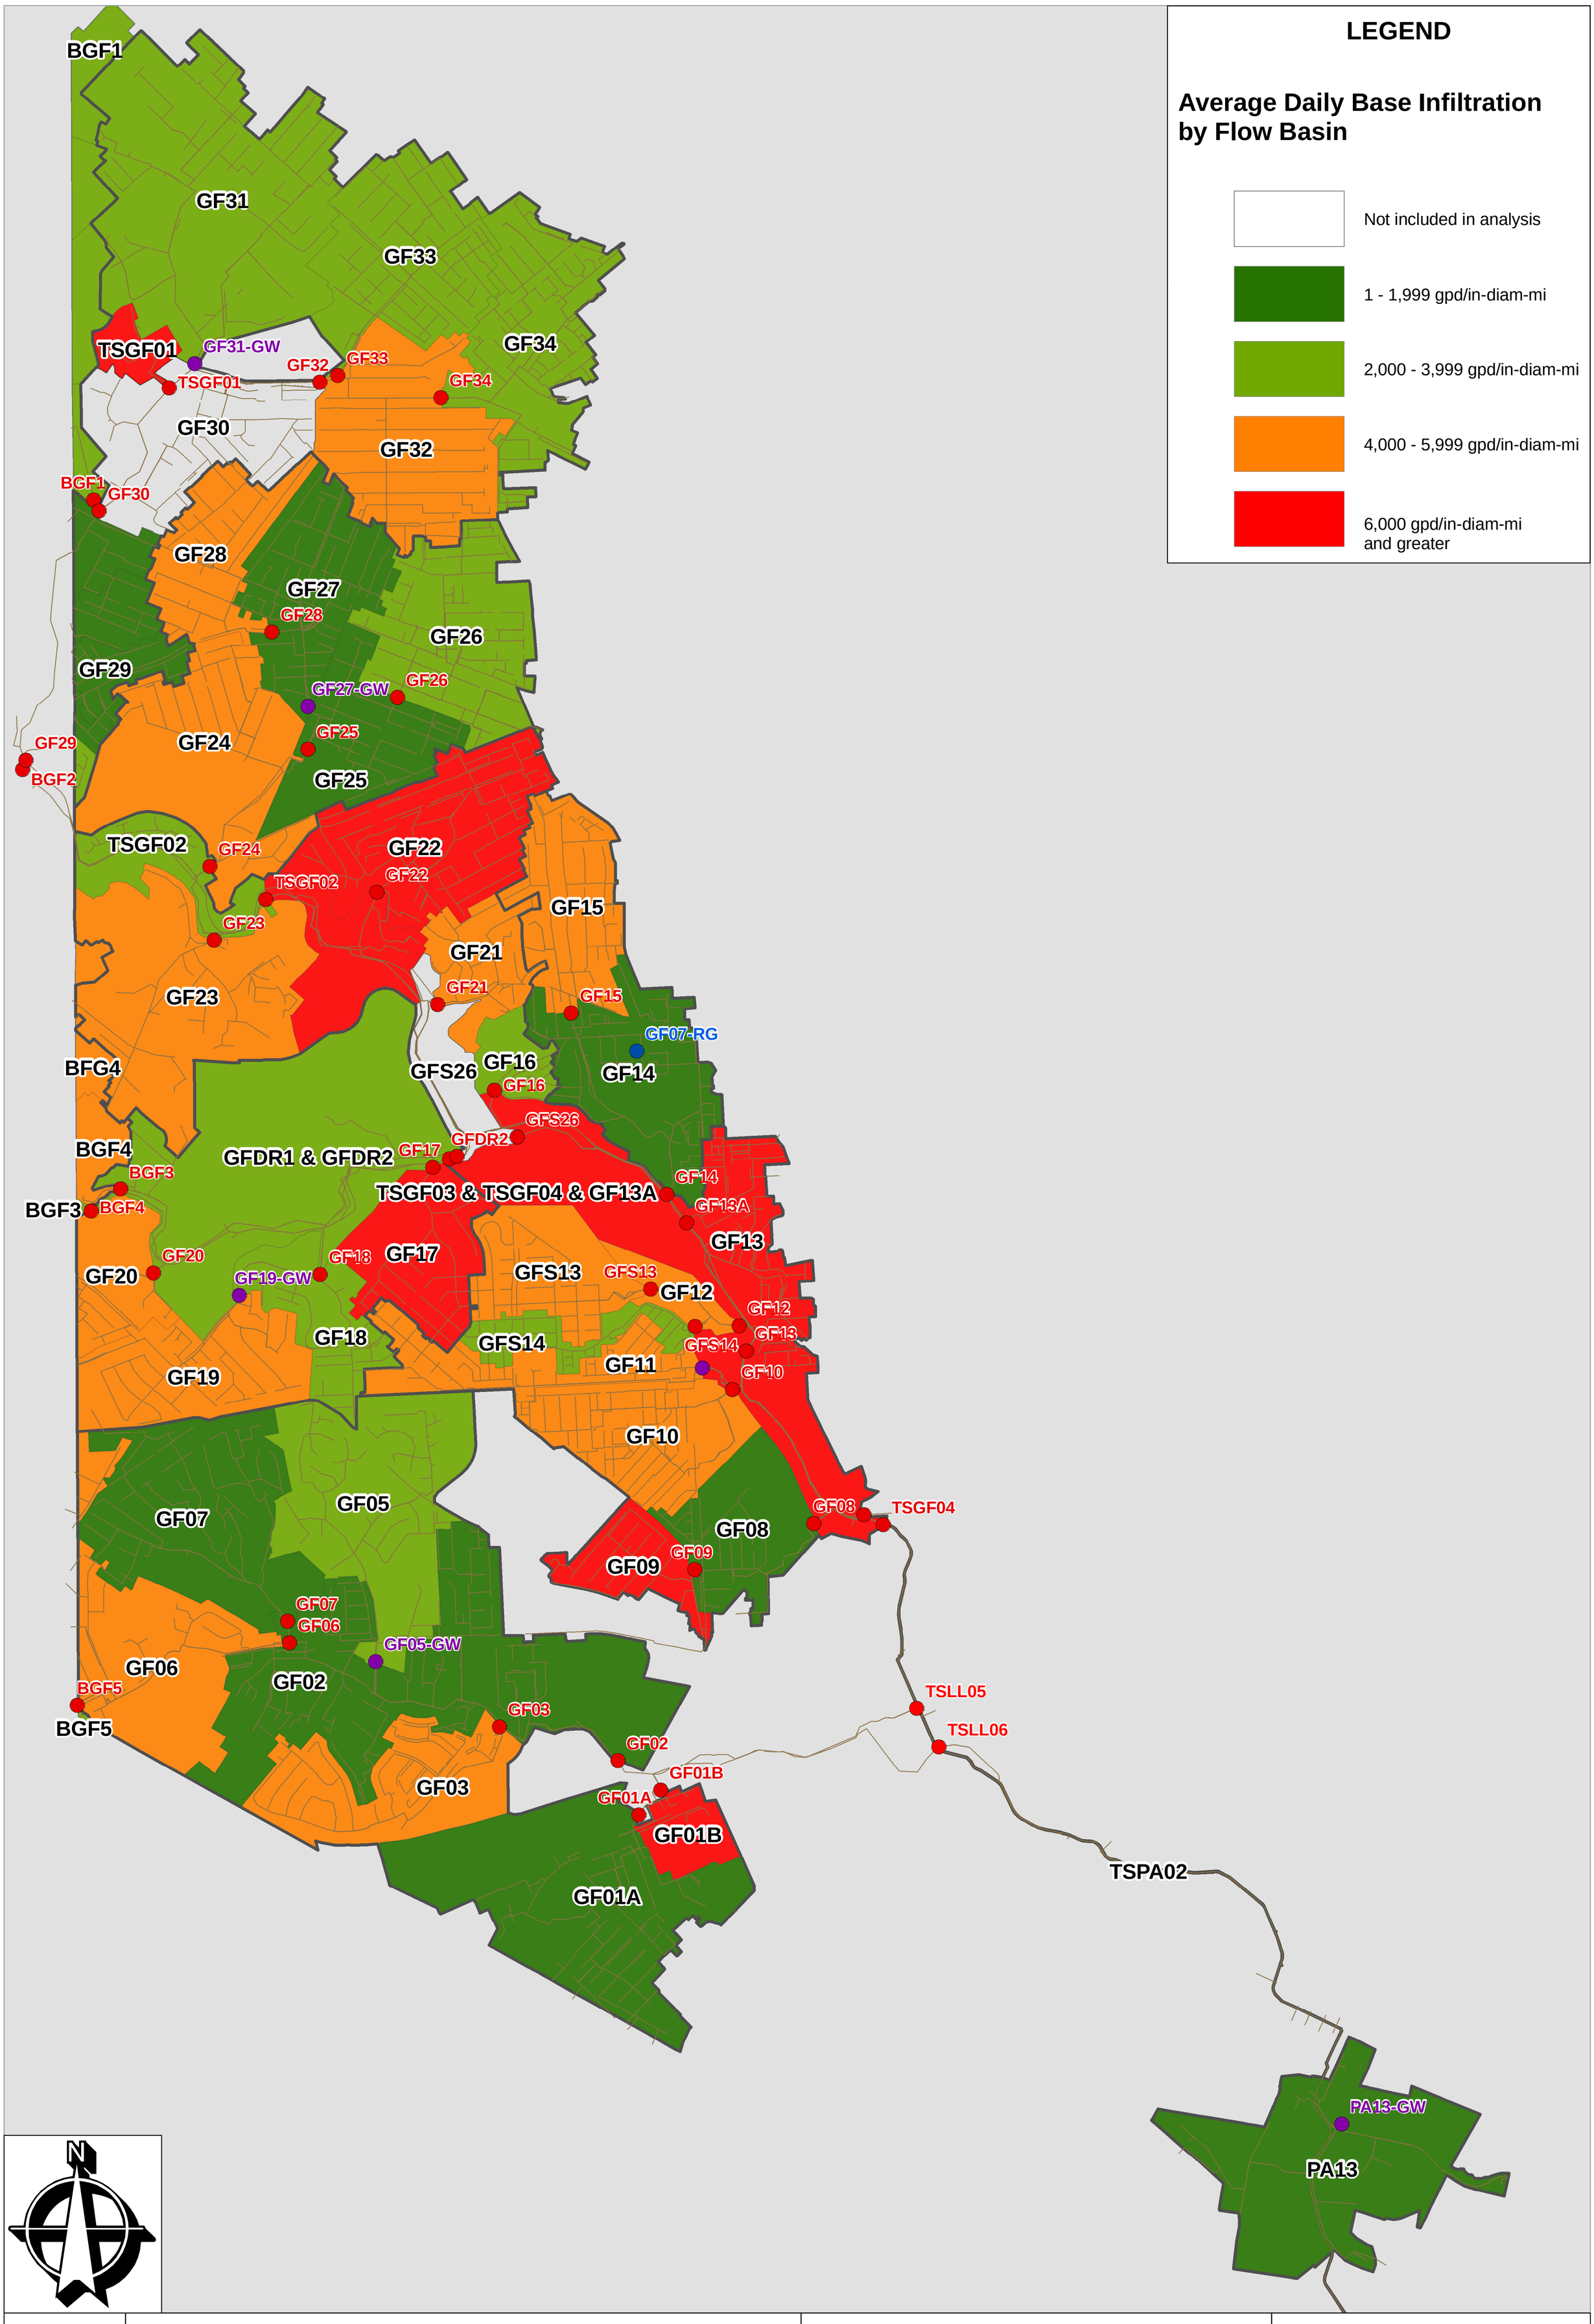


Map 3.6.1

BALTIMORE CITY DPW DEPARTMENT OF PUBLIC WORKS DAVID E. SCOTT, P.E. DIRECTOR

**Project 1001 - Gwynns Falls Collection System Evaluation and Sewershed Plan**

**Gwynns Falls Sewershed Base Infiltration by Flow Meter Basin**

URS

June 2010

Scale: 1 inch = 0.25 miles