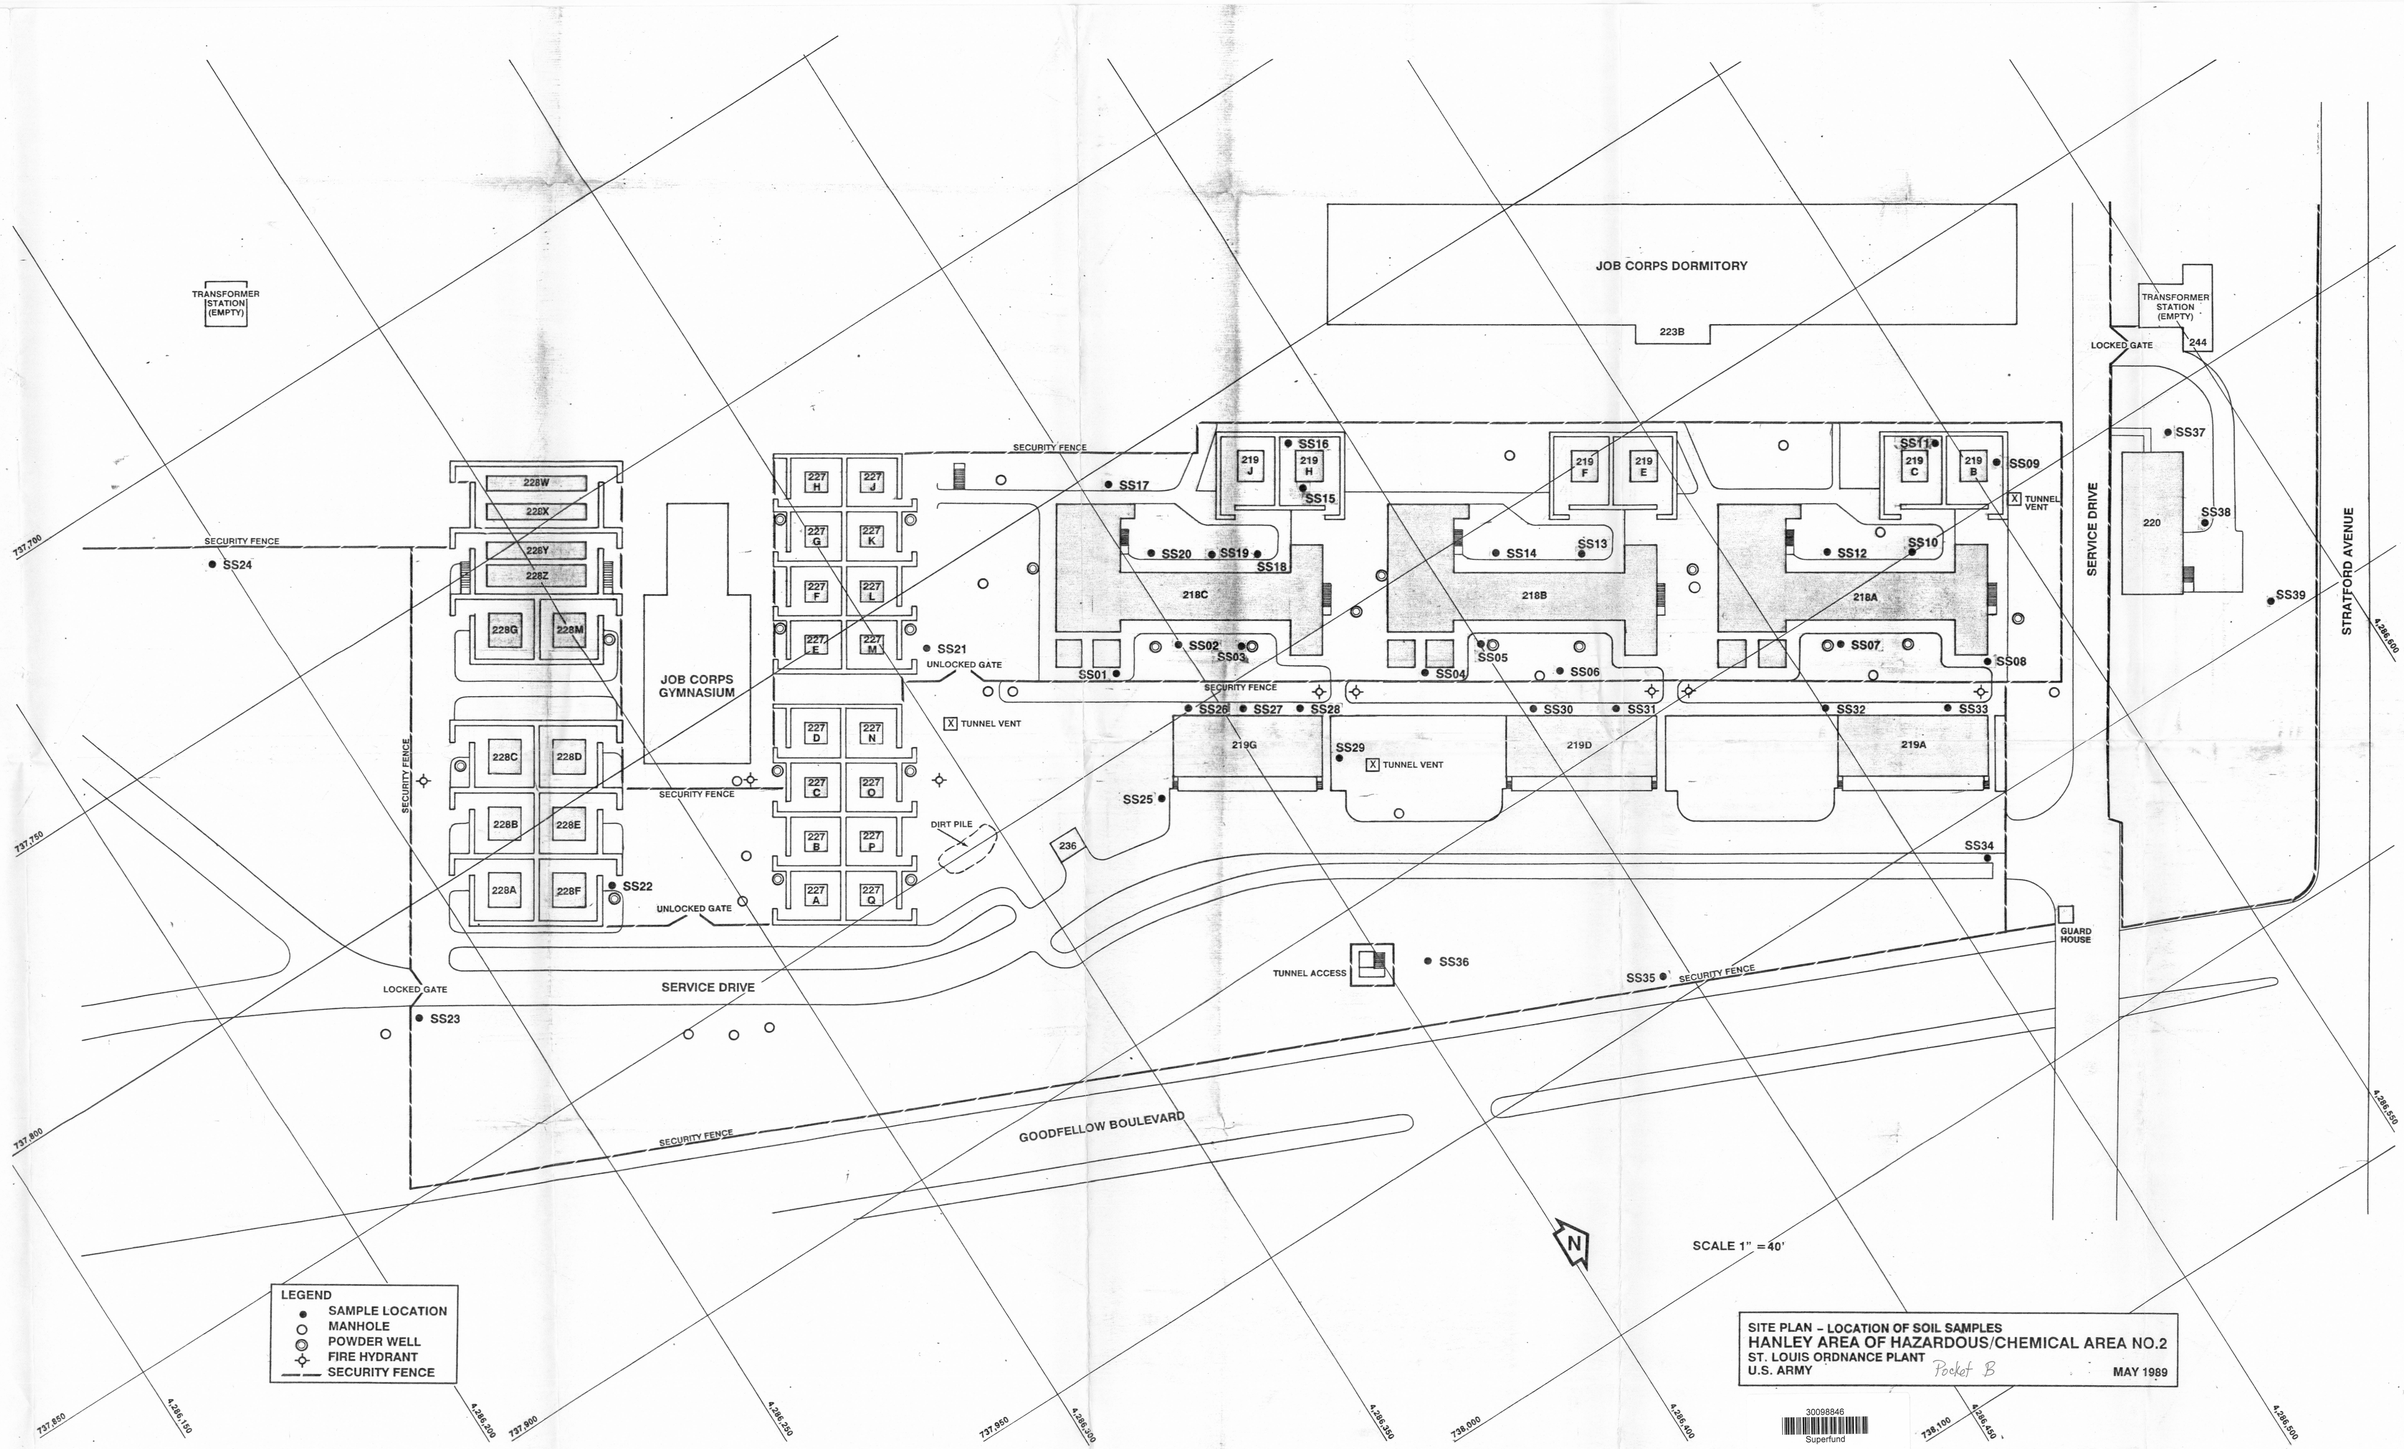

SITE PLAN - LOCATION OF SOIL SAMPLES
HANLEY AREA OF HAZARDOUS/CHEMICAL AREA NO.2
ST. LOUIS ORDNANCE PLANT
U.S. ARMY
Pocket B
MAY 1989

30098846
Superfund