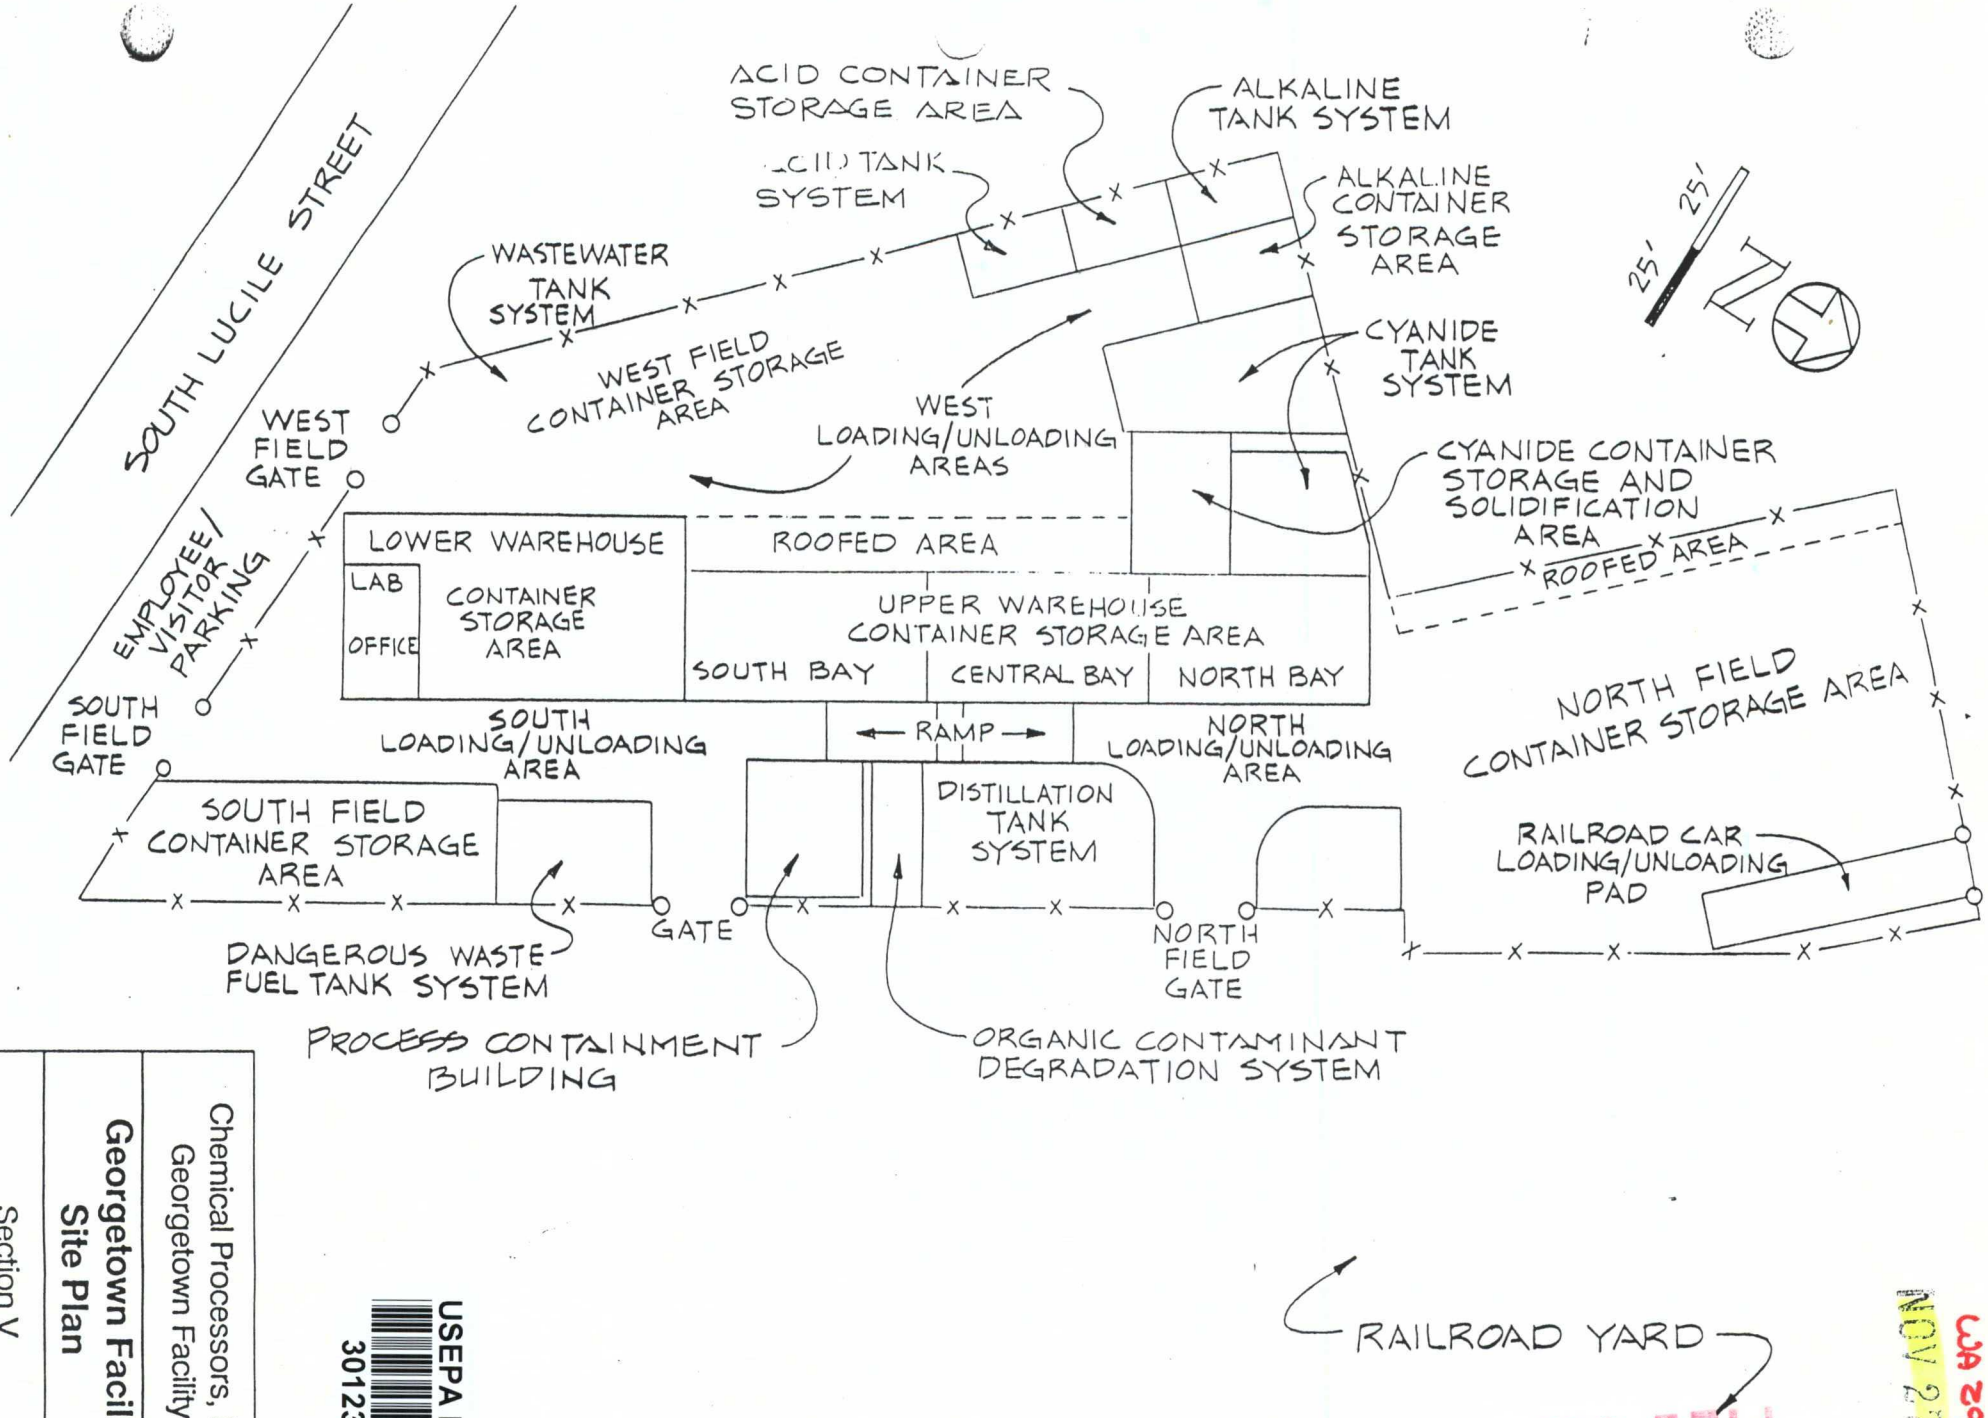

Chemical Processors, Inc.
Georgetown Facility

Georgetown Facility Site Plan

Section V

USEPA RCRA
3012332

FILE COPY

WA 2917
NOV 27 1989