WA 6819
156
NO DATE

USEPA RCRA
3017721

FILE COPY

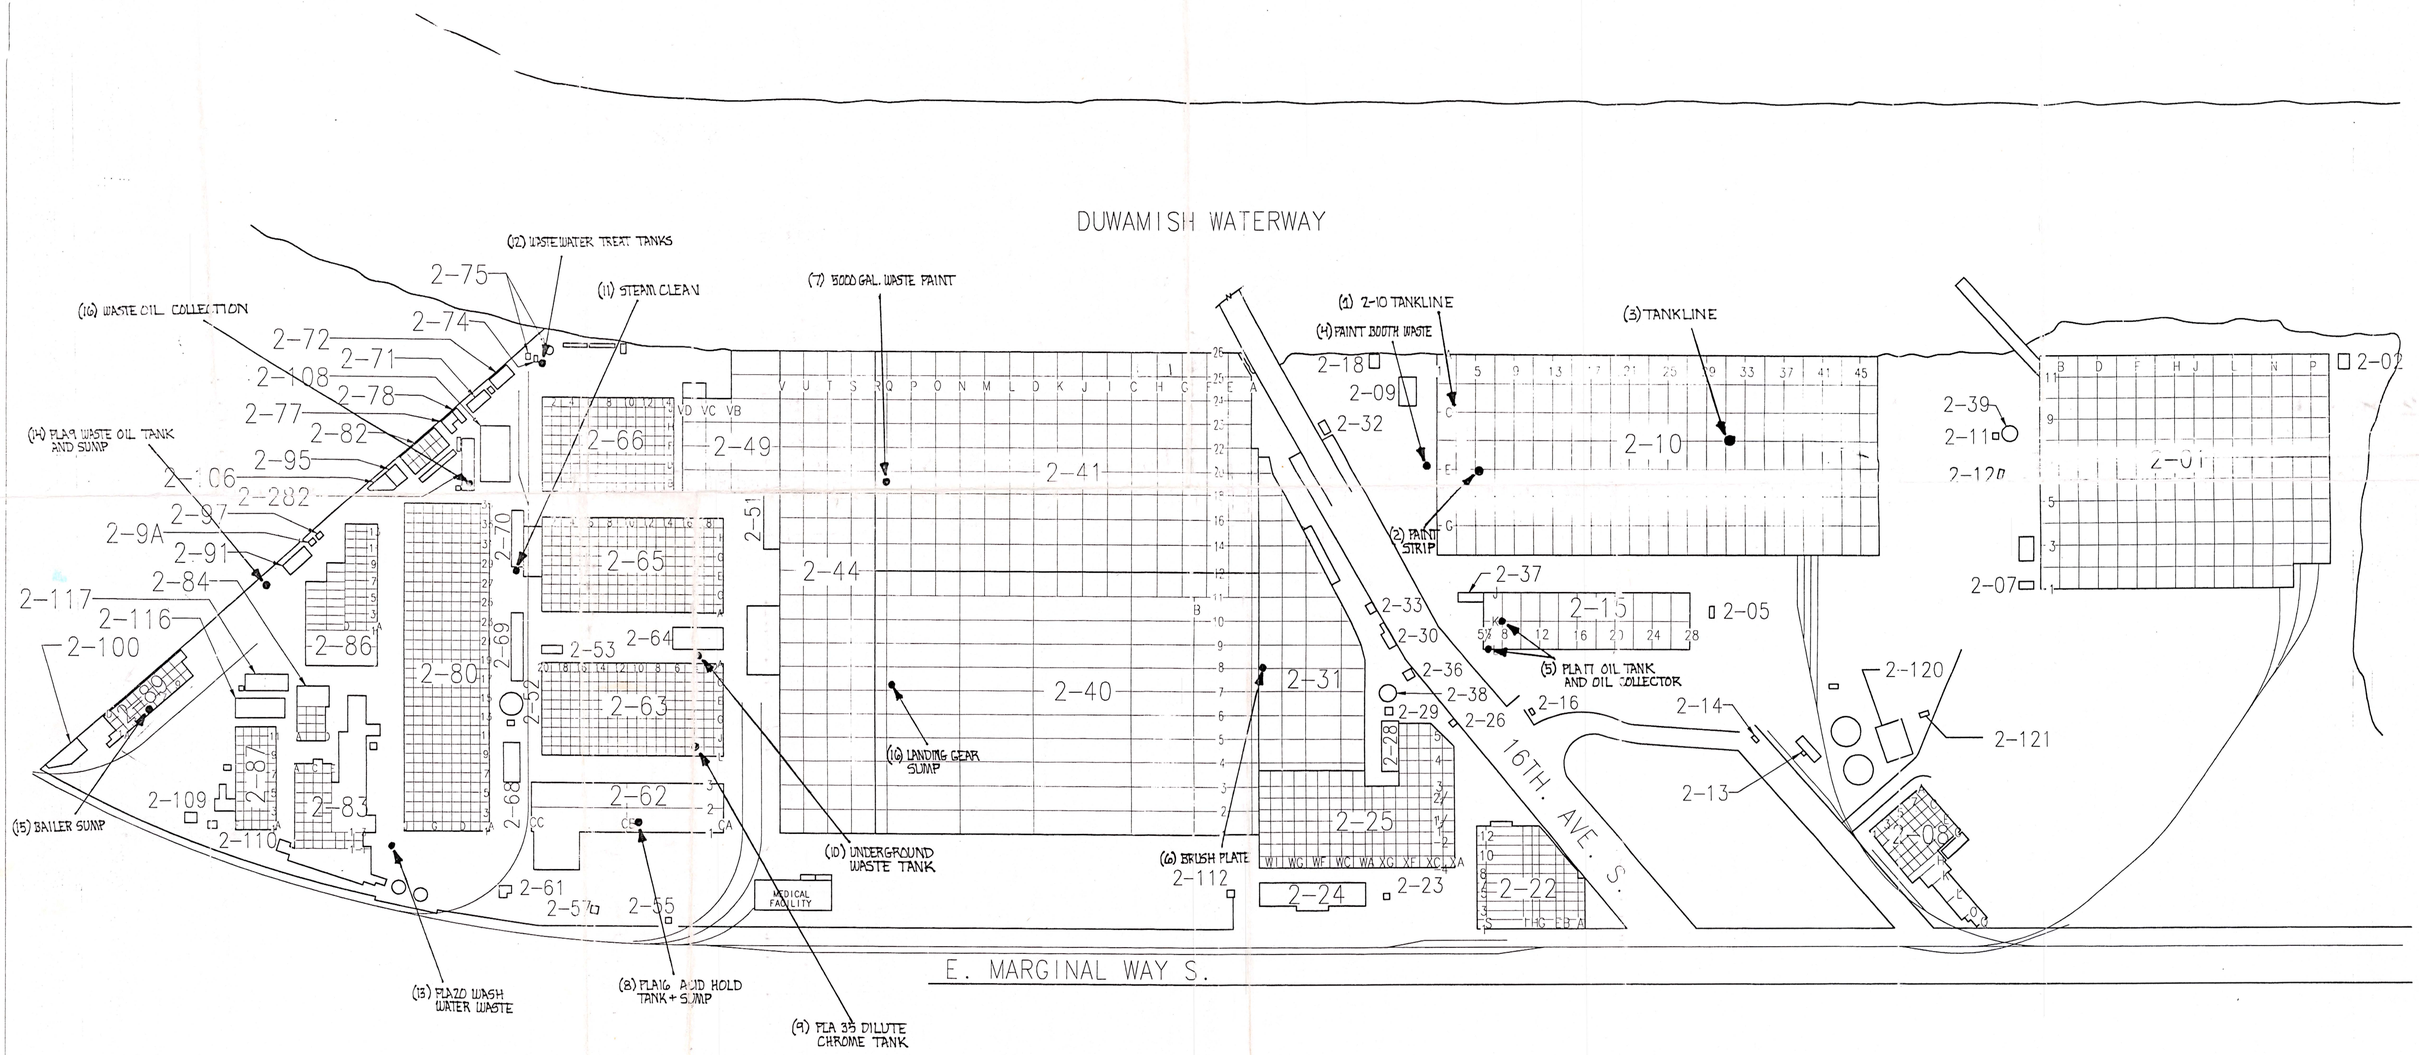

PLOT PLAN

SCALE: 1"=160'

NOTE:

1. BUILDING DIMENSIONS ARE APPROXIMATE AND FOR REFERANCE ONLY. FOR EXACT DIMENSIONS SEE RESPECTIVE ENGINEERING DRAWINGS.

SOLID WASTE MANAGEMENT UNITS
CATEGORY 12