Attachment 5.

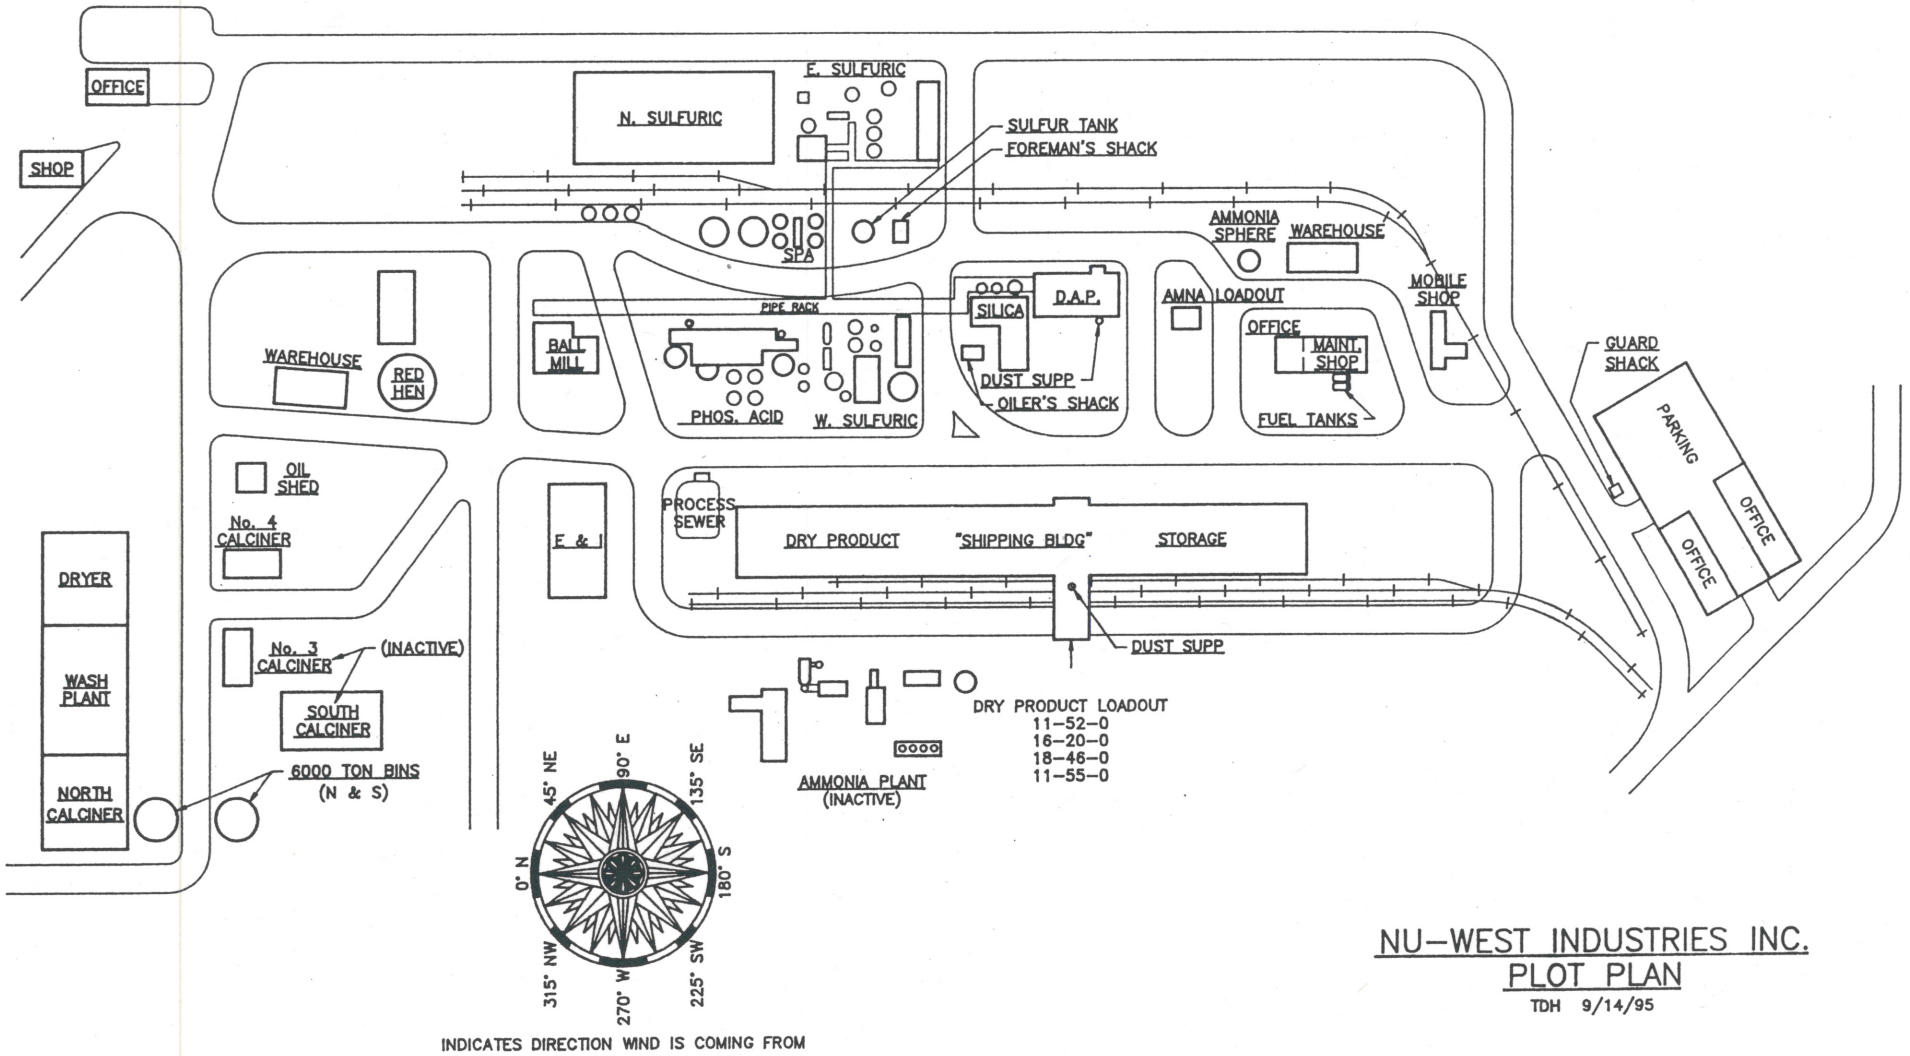

NU-WEST INDUSTRIES INC.
PLOT PLAN
TDH 9/14/95