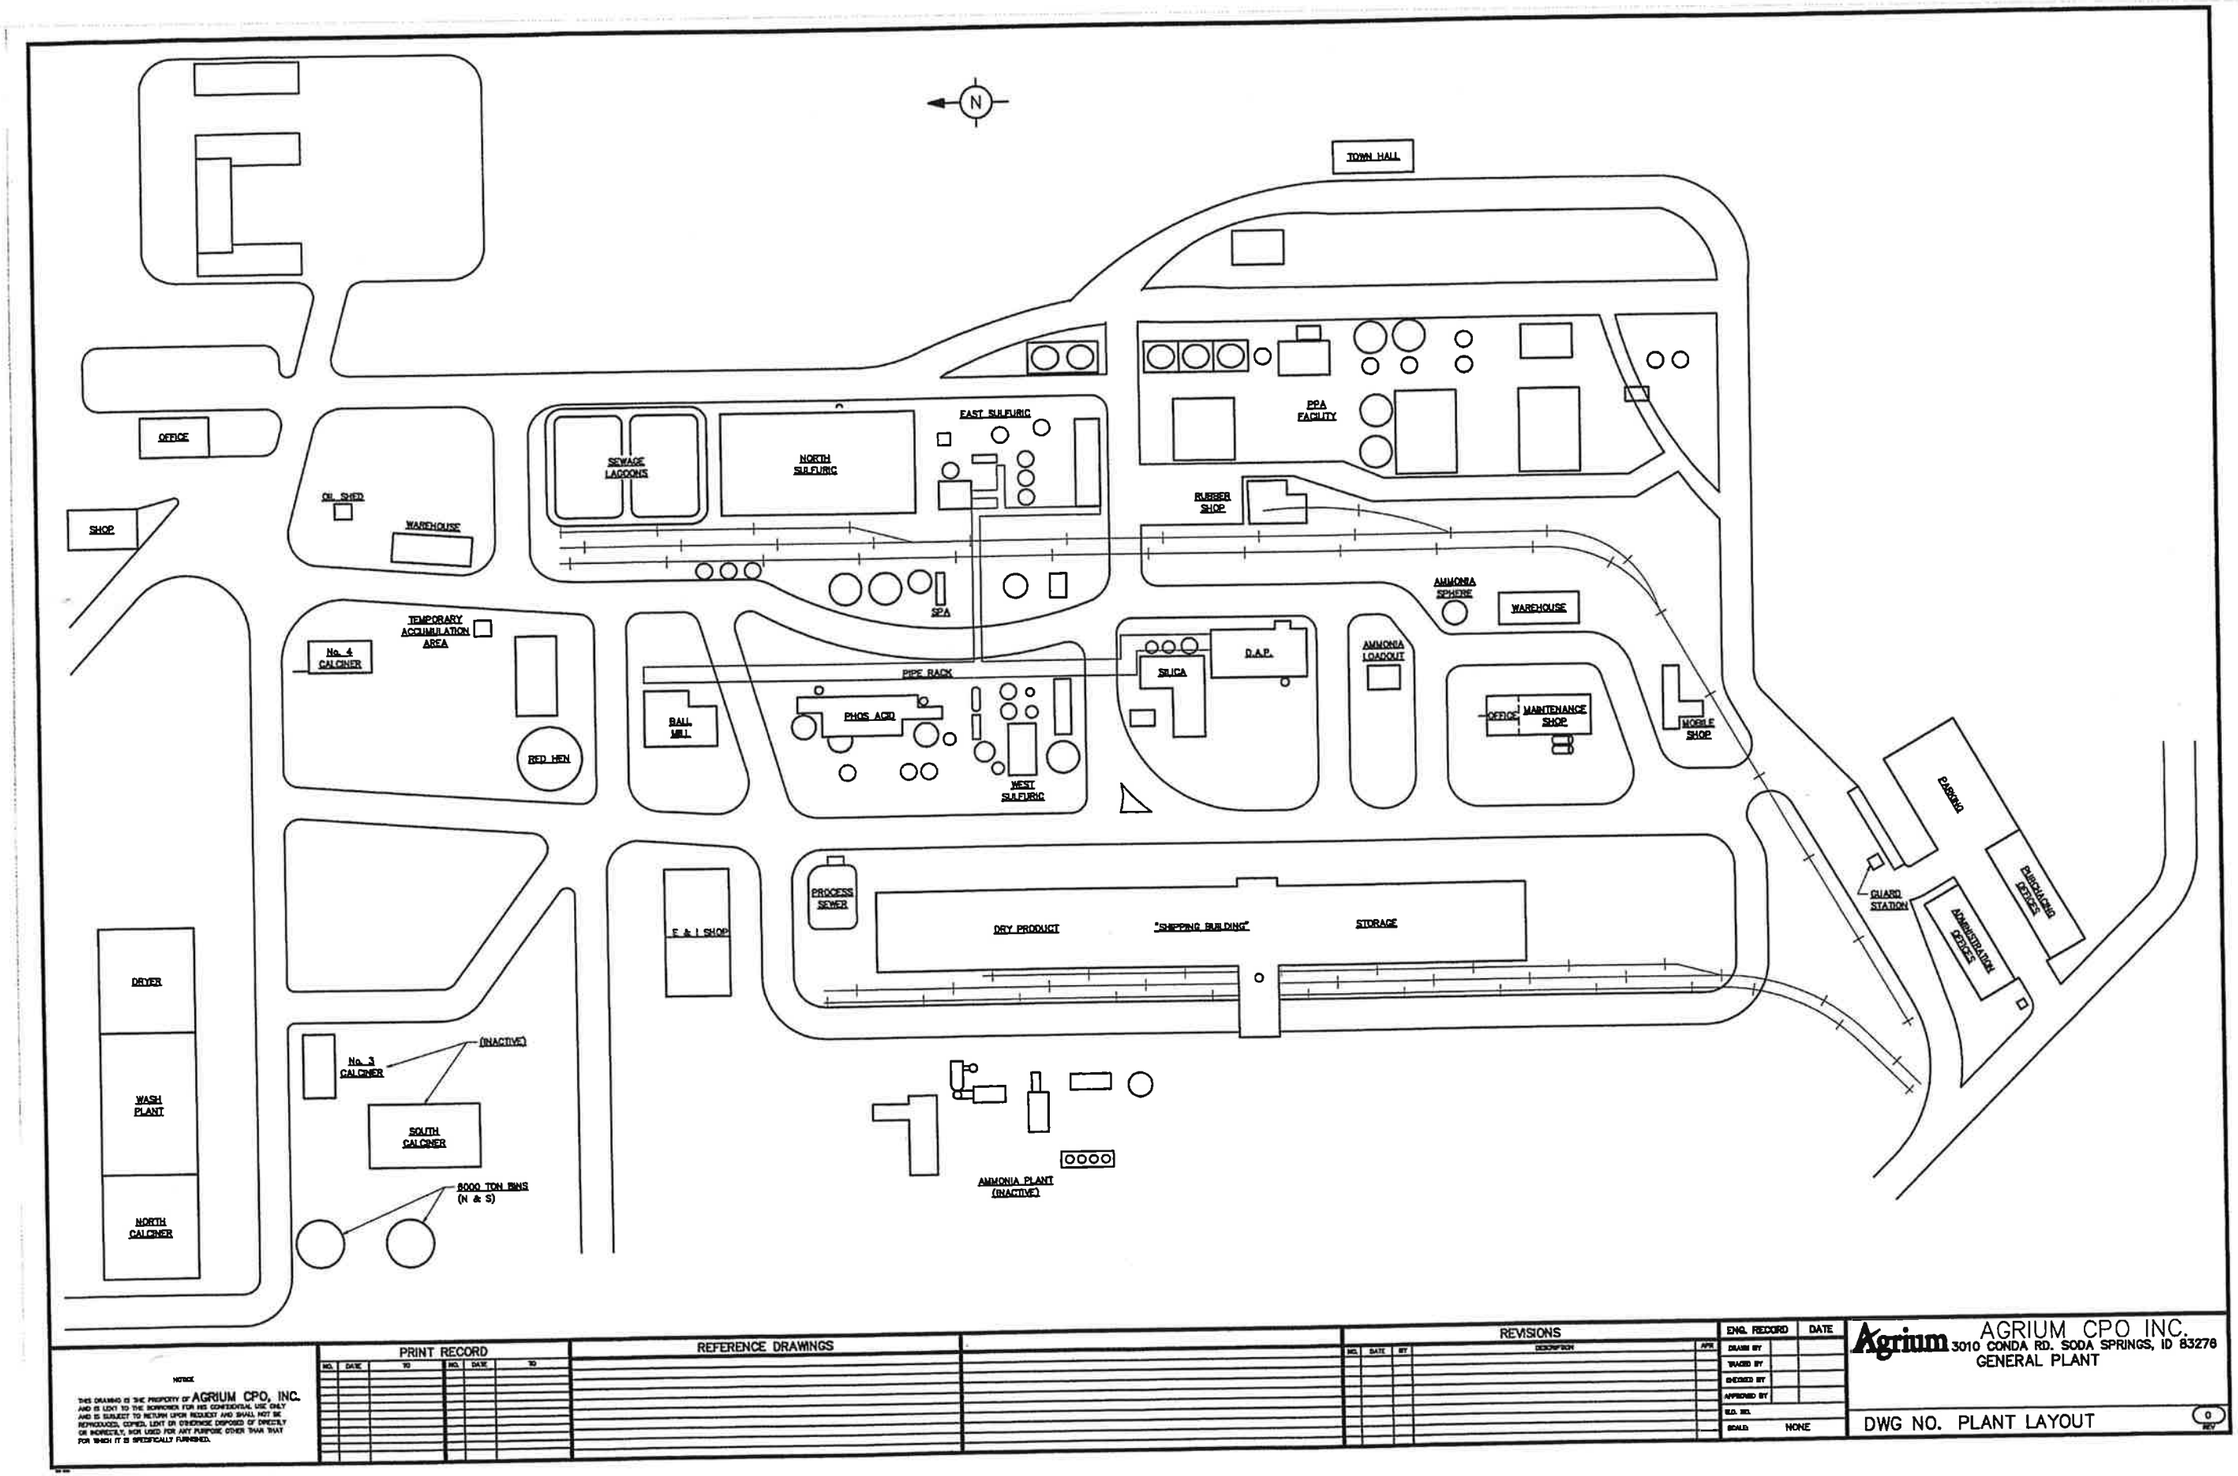

NOTICE

THIS DRAWING IS THE PROPERTY OF AGRIUM CPO, INC. AND IS LENT TO THE BORROWER FOR HIS CONFIDENTIAL USE ONLY AND IS SUBJECT TO RETURN UPON REQUEST AND SHALL NOT BE REPRODUCED, COPIED, LENT OR OTHERWISE DISPOSED OF DIRECTLY OR INDIRECTLY, NOR USED FOR ANY PURPOSE OTHER THAN THAT FOR WHICH IT IS SPECIFICALLY FURNISHED.

PRINT RECORD					
NO.	DATE	TO	NO.	DATE	TO

REFERENCE DRAWINGS

REVISIONS				
NO.	DATE	BY	DESCRIPTION	APR

ENG. RECORD	DATE
DRAWN BY	
TRACED BY	
CHECKED BY	
APPROVED BY	
ELEV. NO.	
SCALE: NONE	

Agrium AGRIUM CPO INC.
3010 CONDA RD. SODA SPRINGS, ID 83276
GENERAL PLANT

DWG NO. PLANT LAYOUT

0 REV

EXHIBIT A

AGR-CBI_003847
SUBJECT TO ALL APPLICABLE CONFIDENTIAL BUSINESS INFORMATION PRIVILEGES

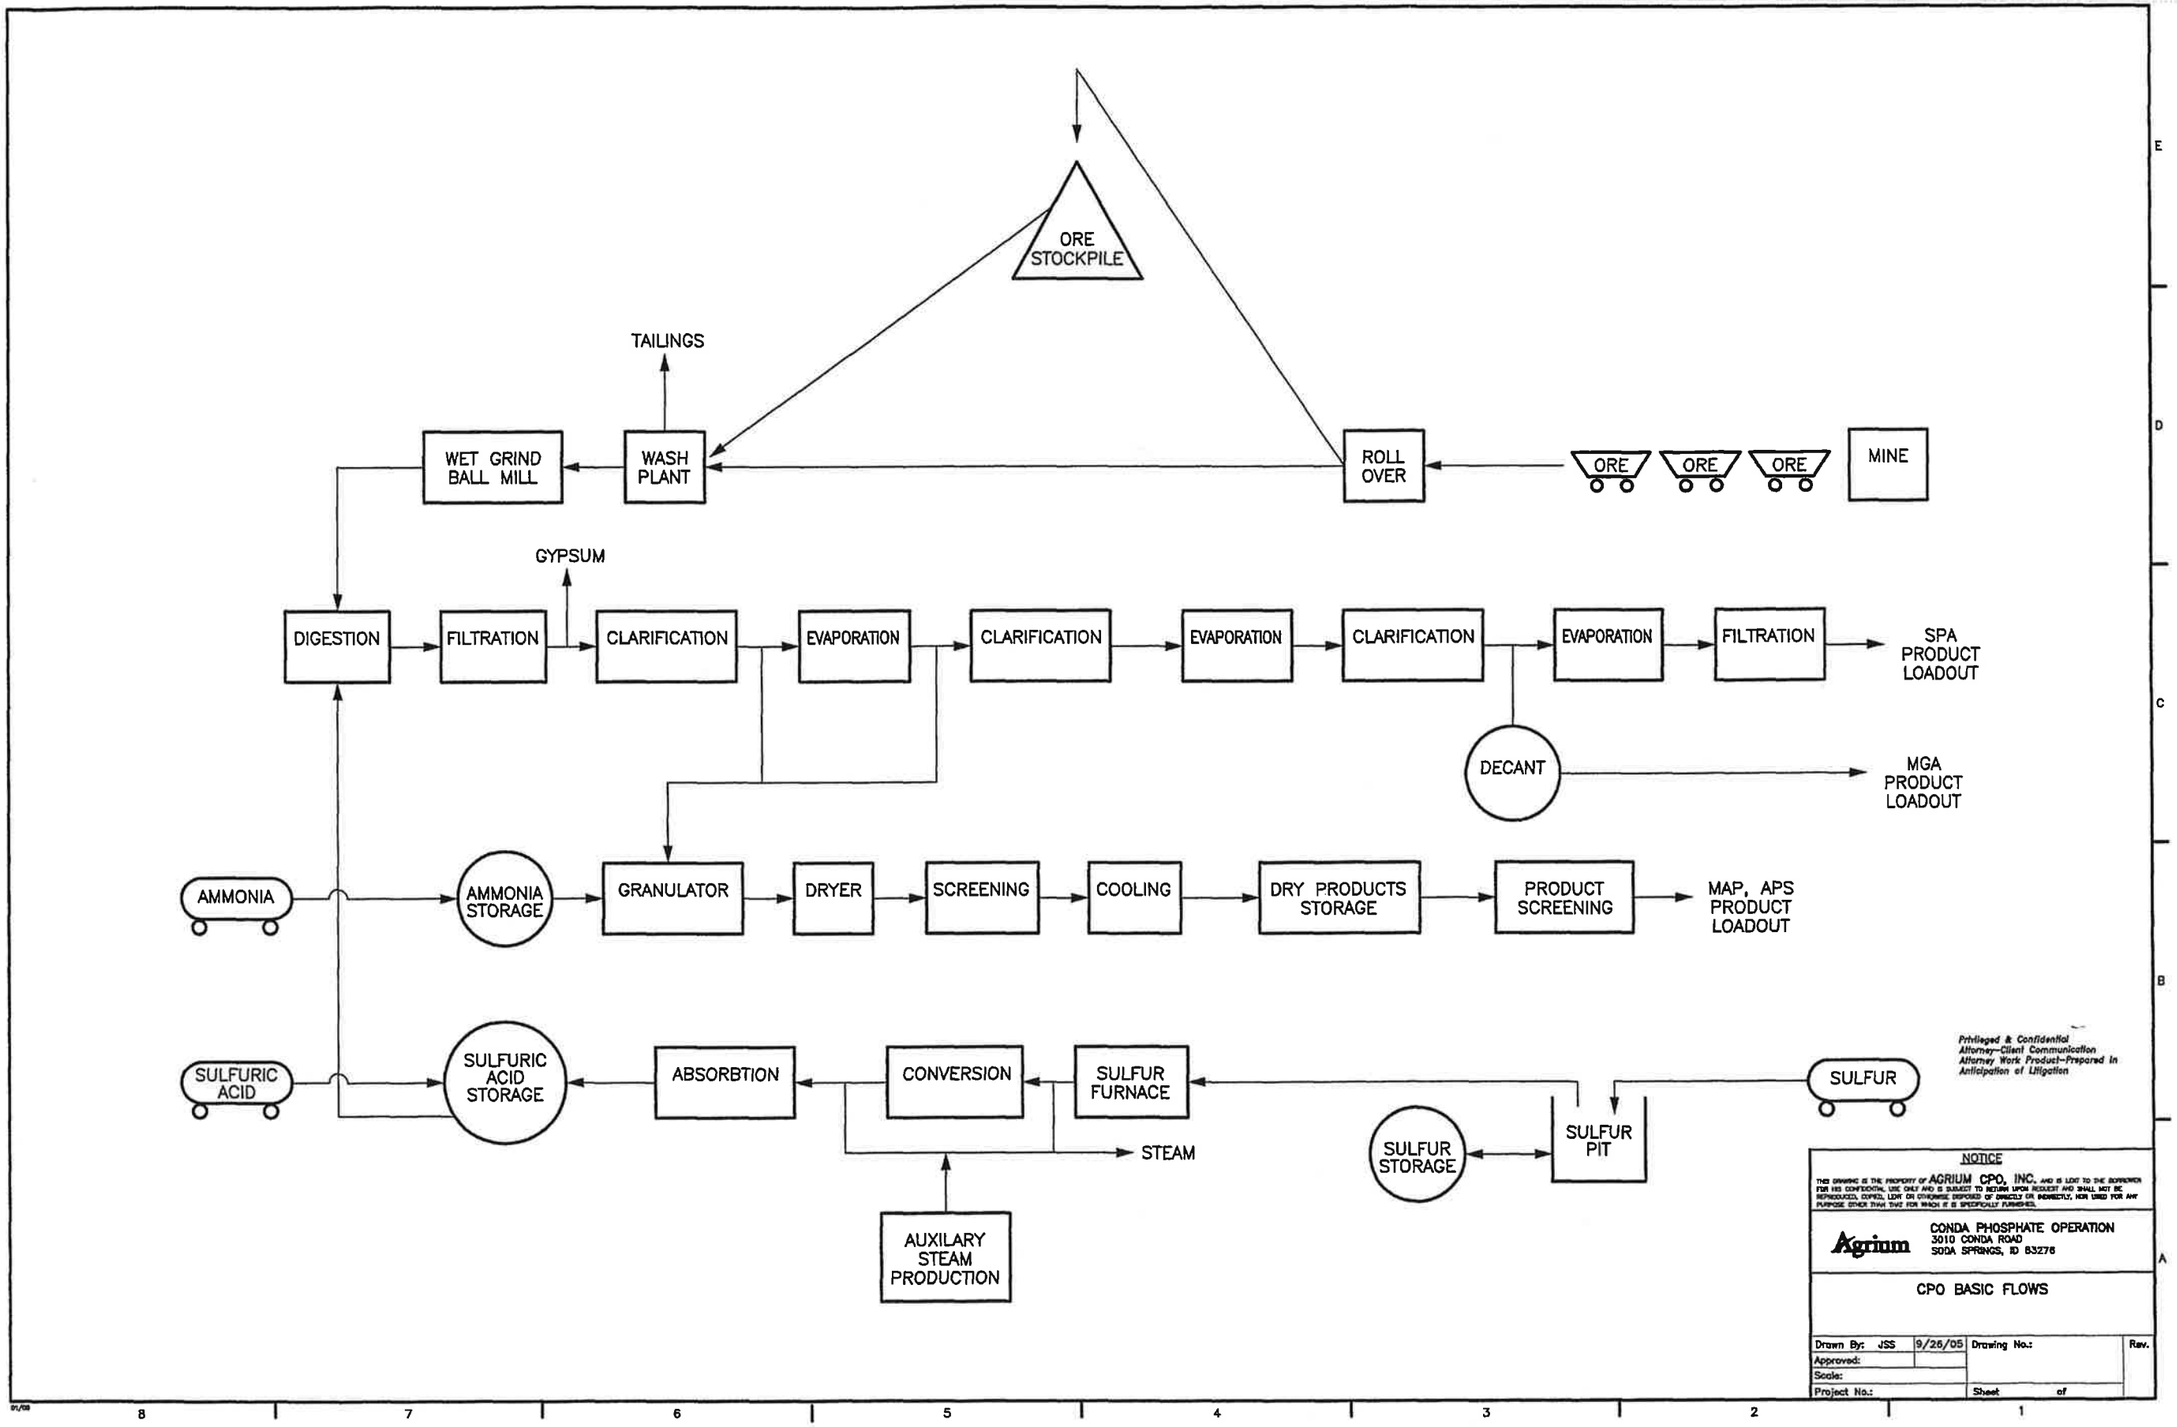

AGR-CBI_003846
SUBJECT TO ALL APPLICABLE CONFIDENTIAL BUSINESS INFORMATION PRIVILEGES

EXHIBIT A