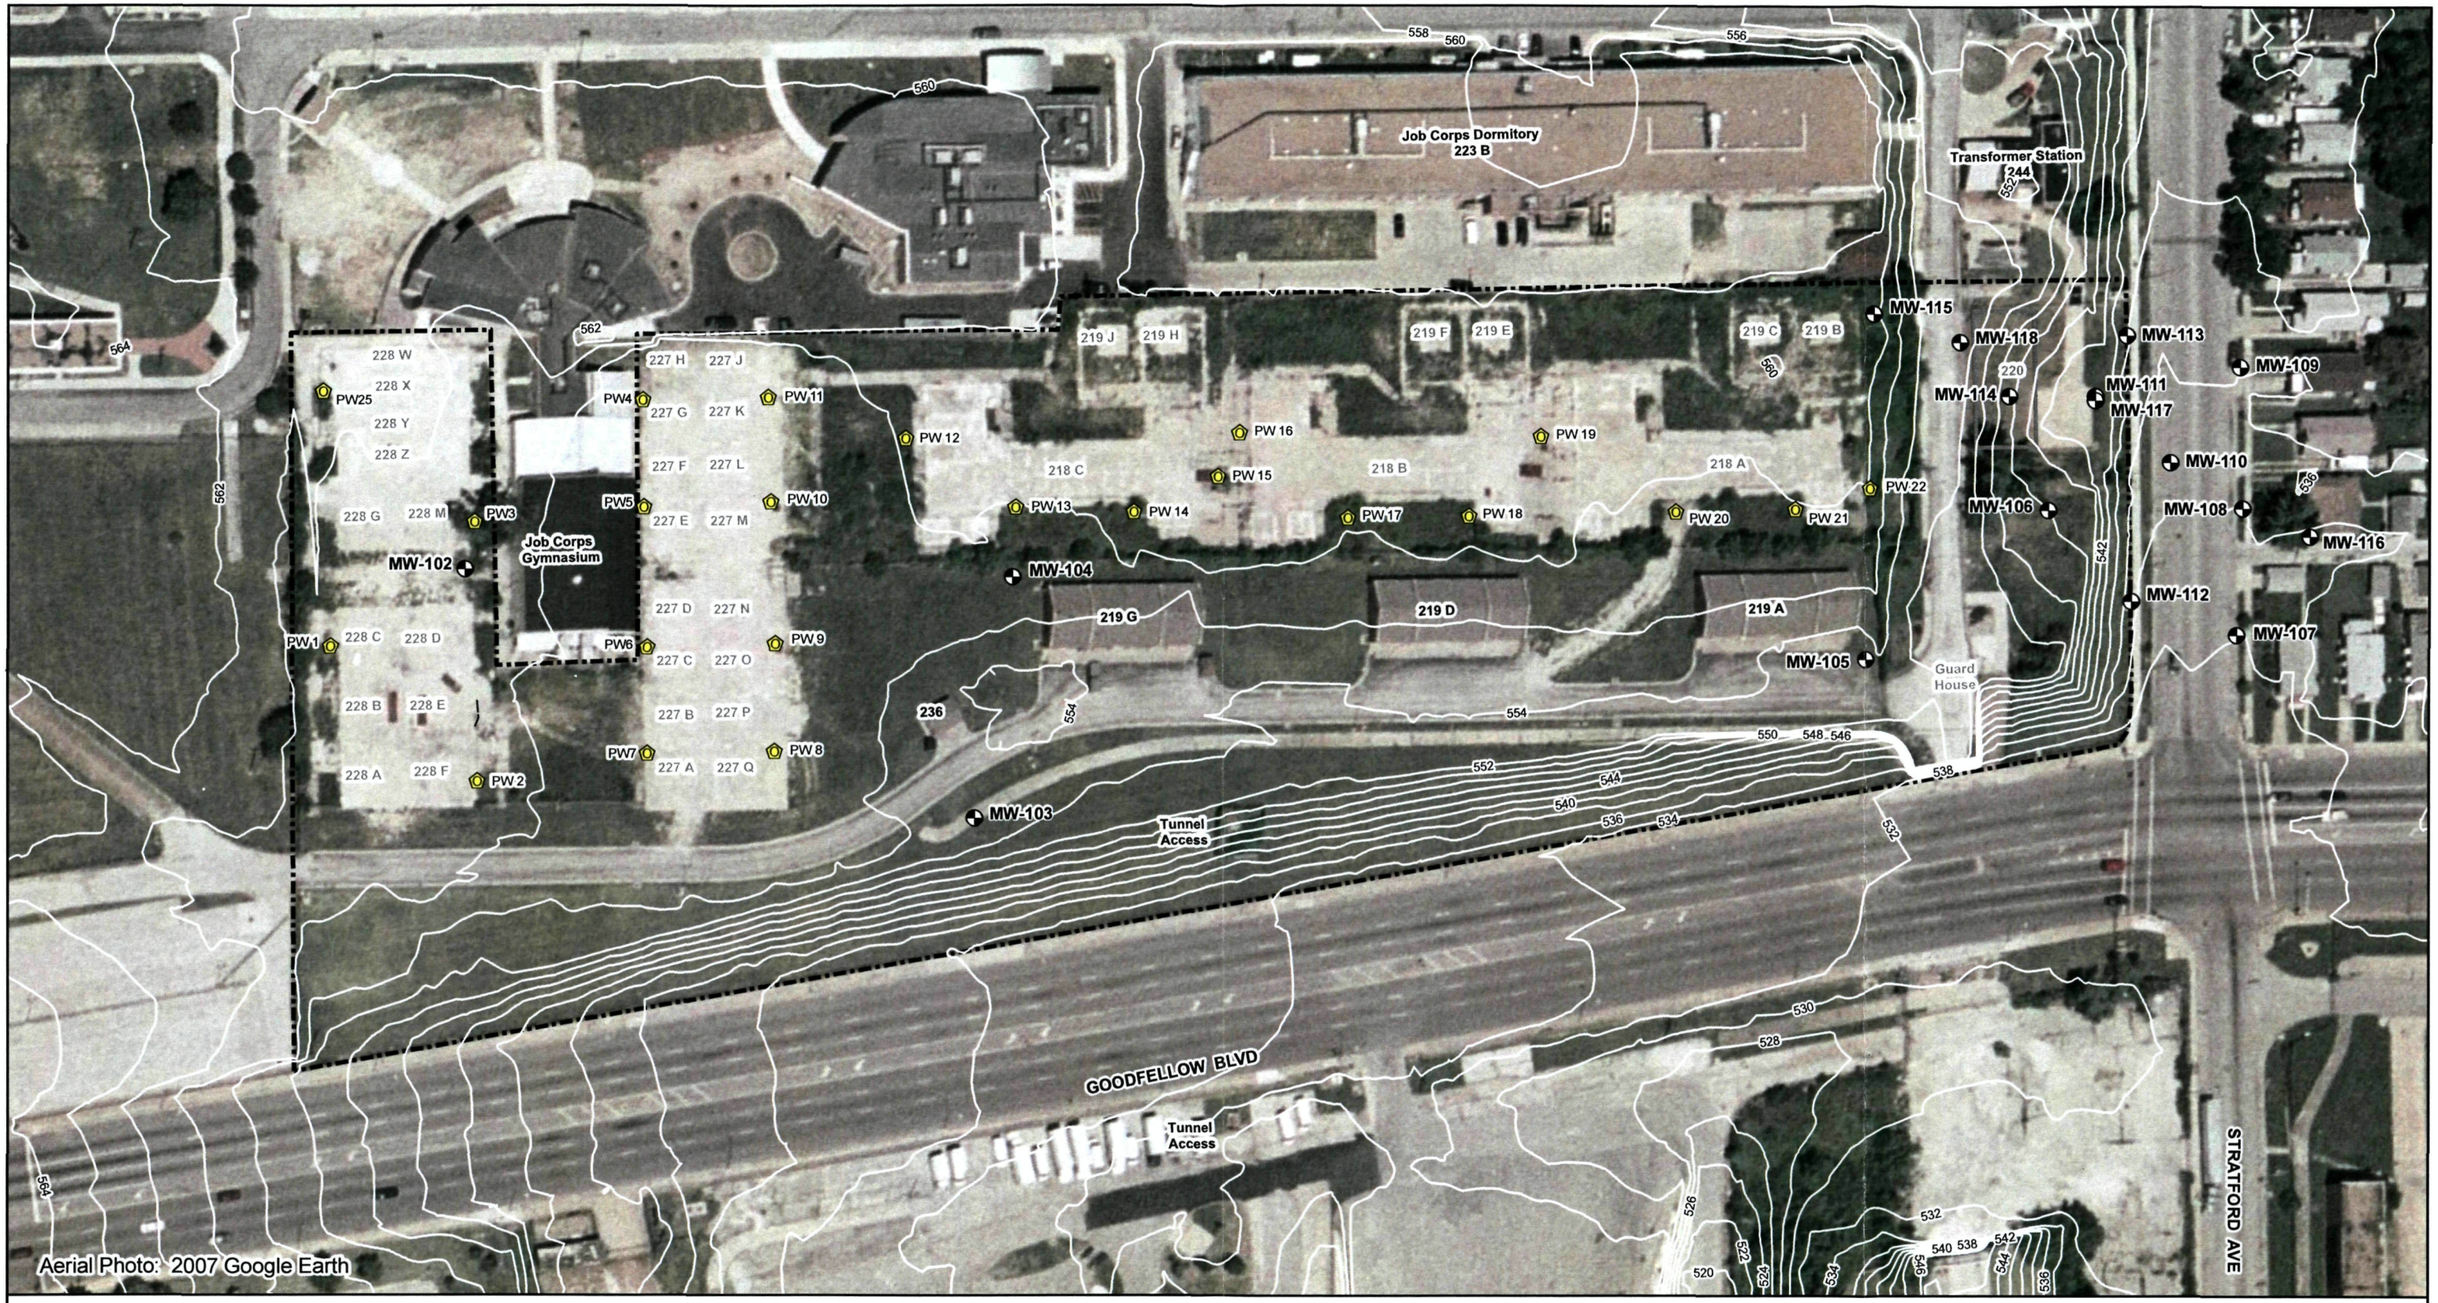

LEGEND

- Monitoring Well
- Powder Well
- Elevation Contour (2-foot interval)
- Site Boundary
- 220 Former Building

0 50 100 Feet

40381799
Superfund

FIGURE 2-2
CURRENT SITE FEATURES
St. Louis Ordnance Plant
Former Hanley Area
St. Louis, Missouri

CH2MHILL

\\BALDUR\PROJ\SLOP_349765\MAPFILES\DEC_DOC\FIG_2-2_SITE_FEATURES_DD.MXD MSCHROCK 11/29/2010 20:42:52