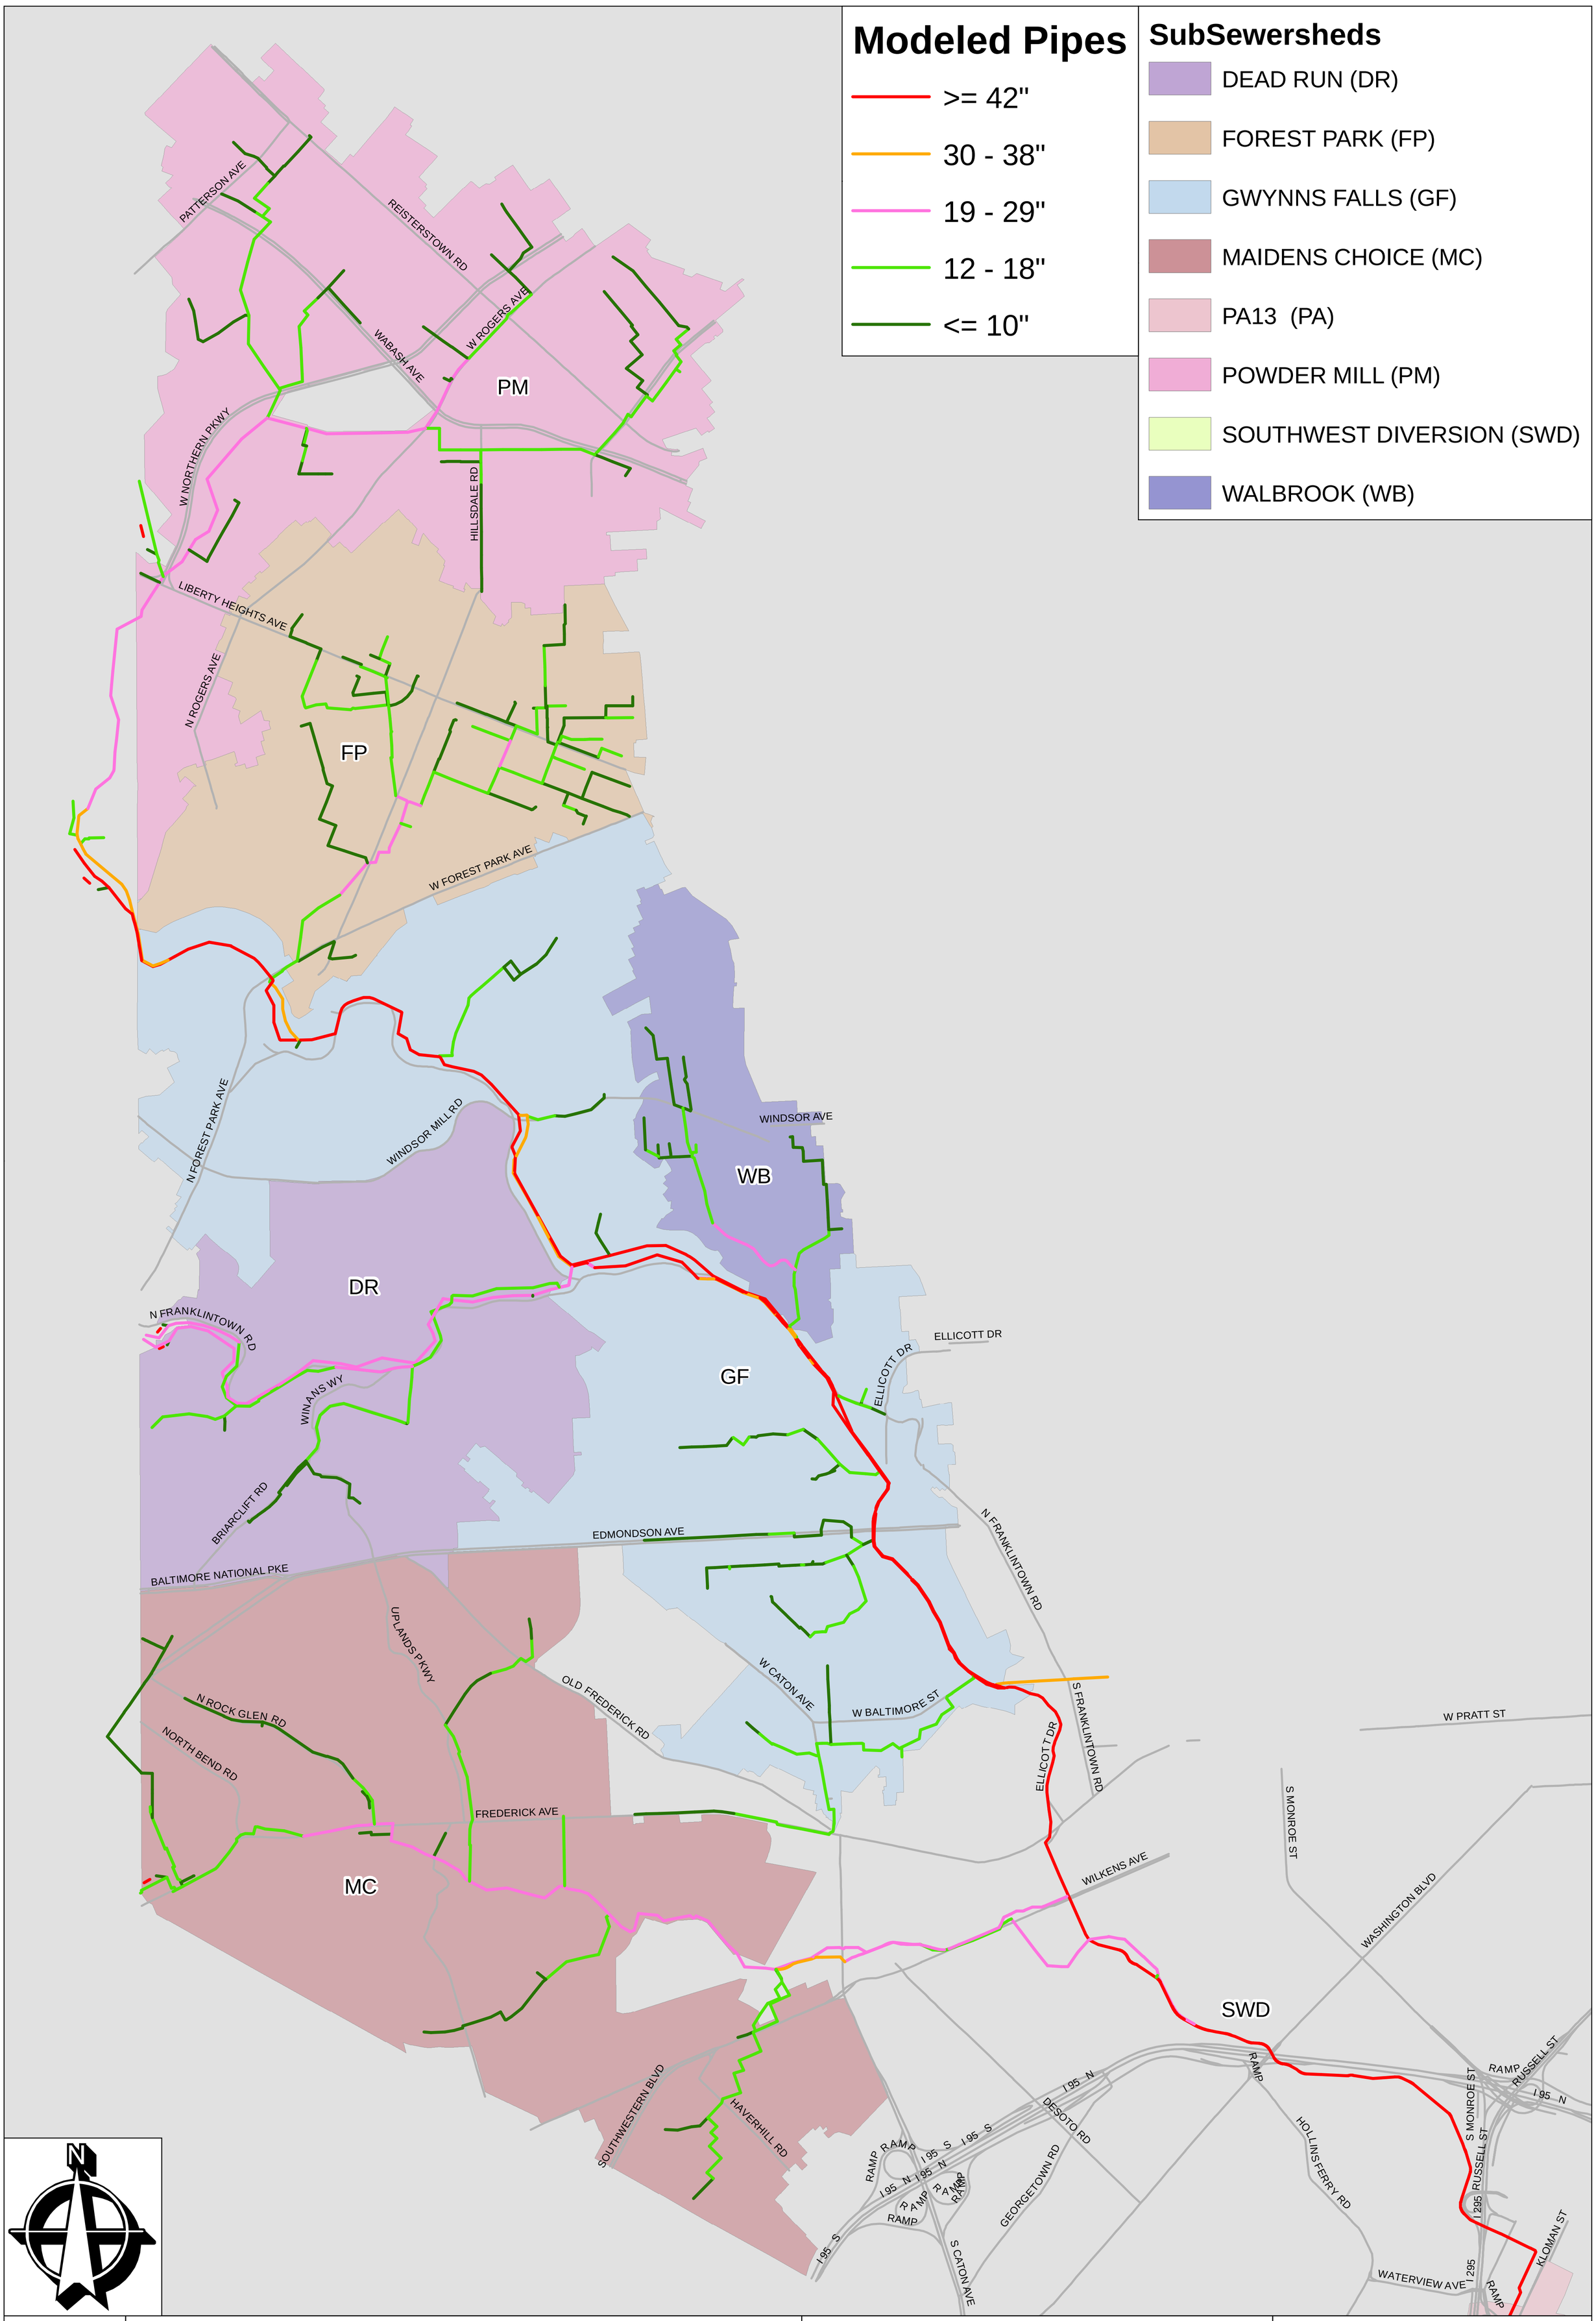

Map 5.1.1A

BALTIMORE CITY DPW DEPARTMENT OF PUBLIC WORKS
DAVID E. SCOTT, P.E.
DIRECTOR

Project 1032 - Gwynns Falls Collection System Evaluation and Sewershed Plan

Gwynns Falls Sewershed Model Network

URS

June 2010

Scale: 1 inch = 0.25 miles