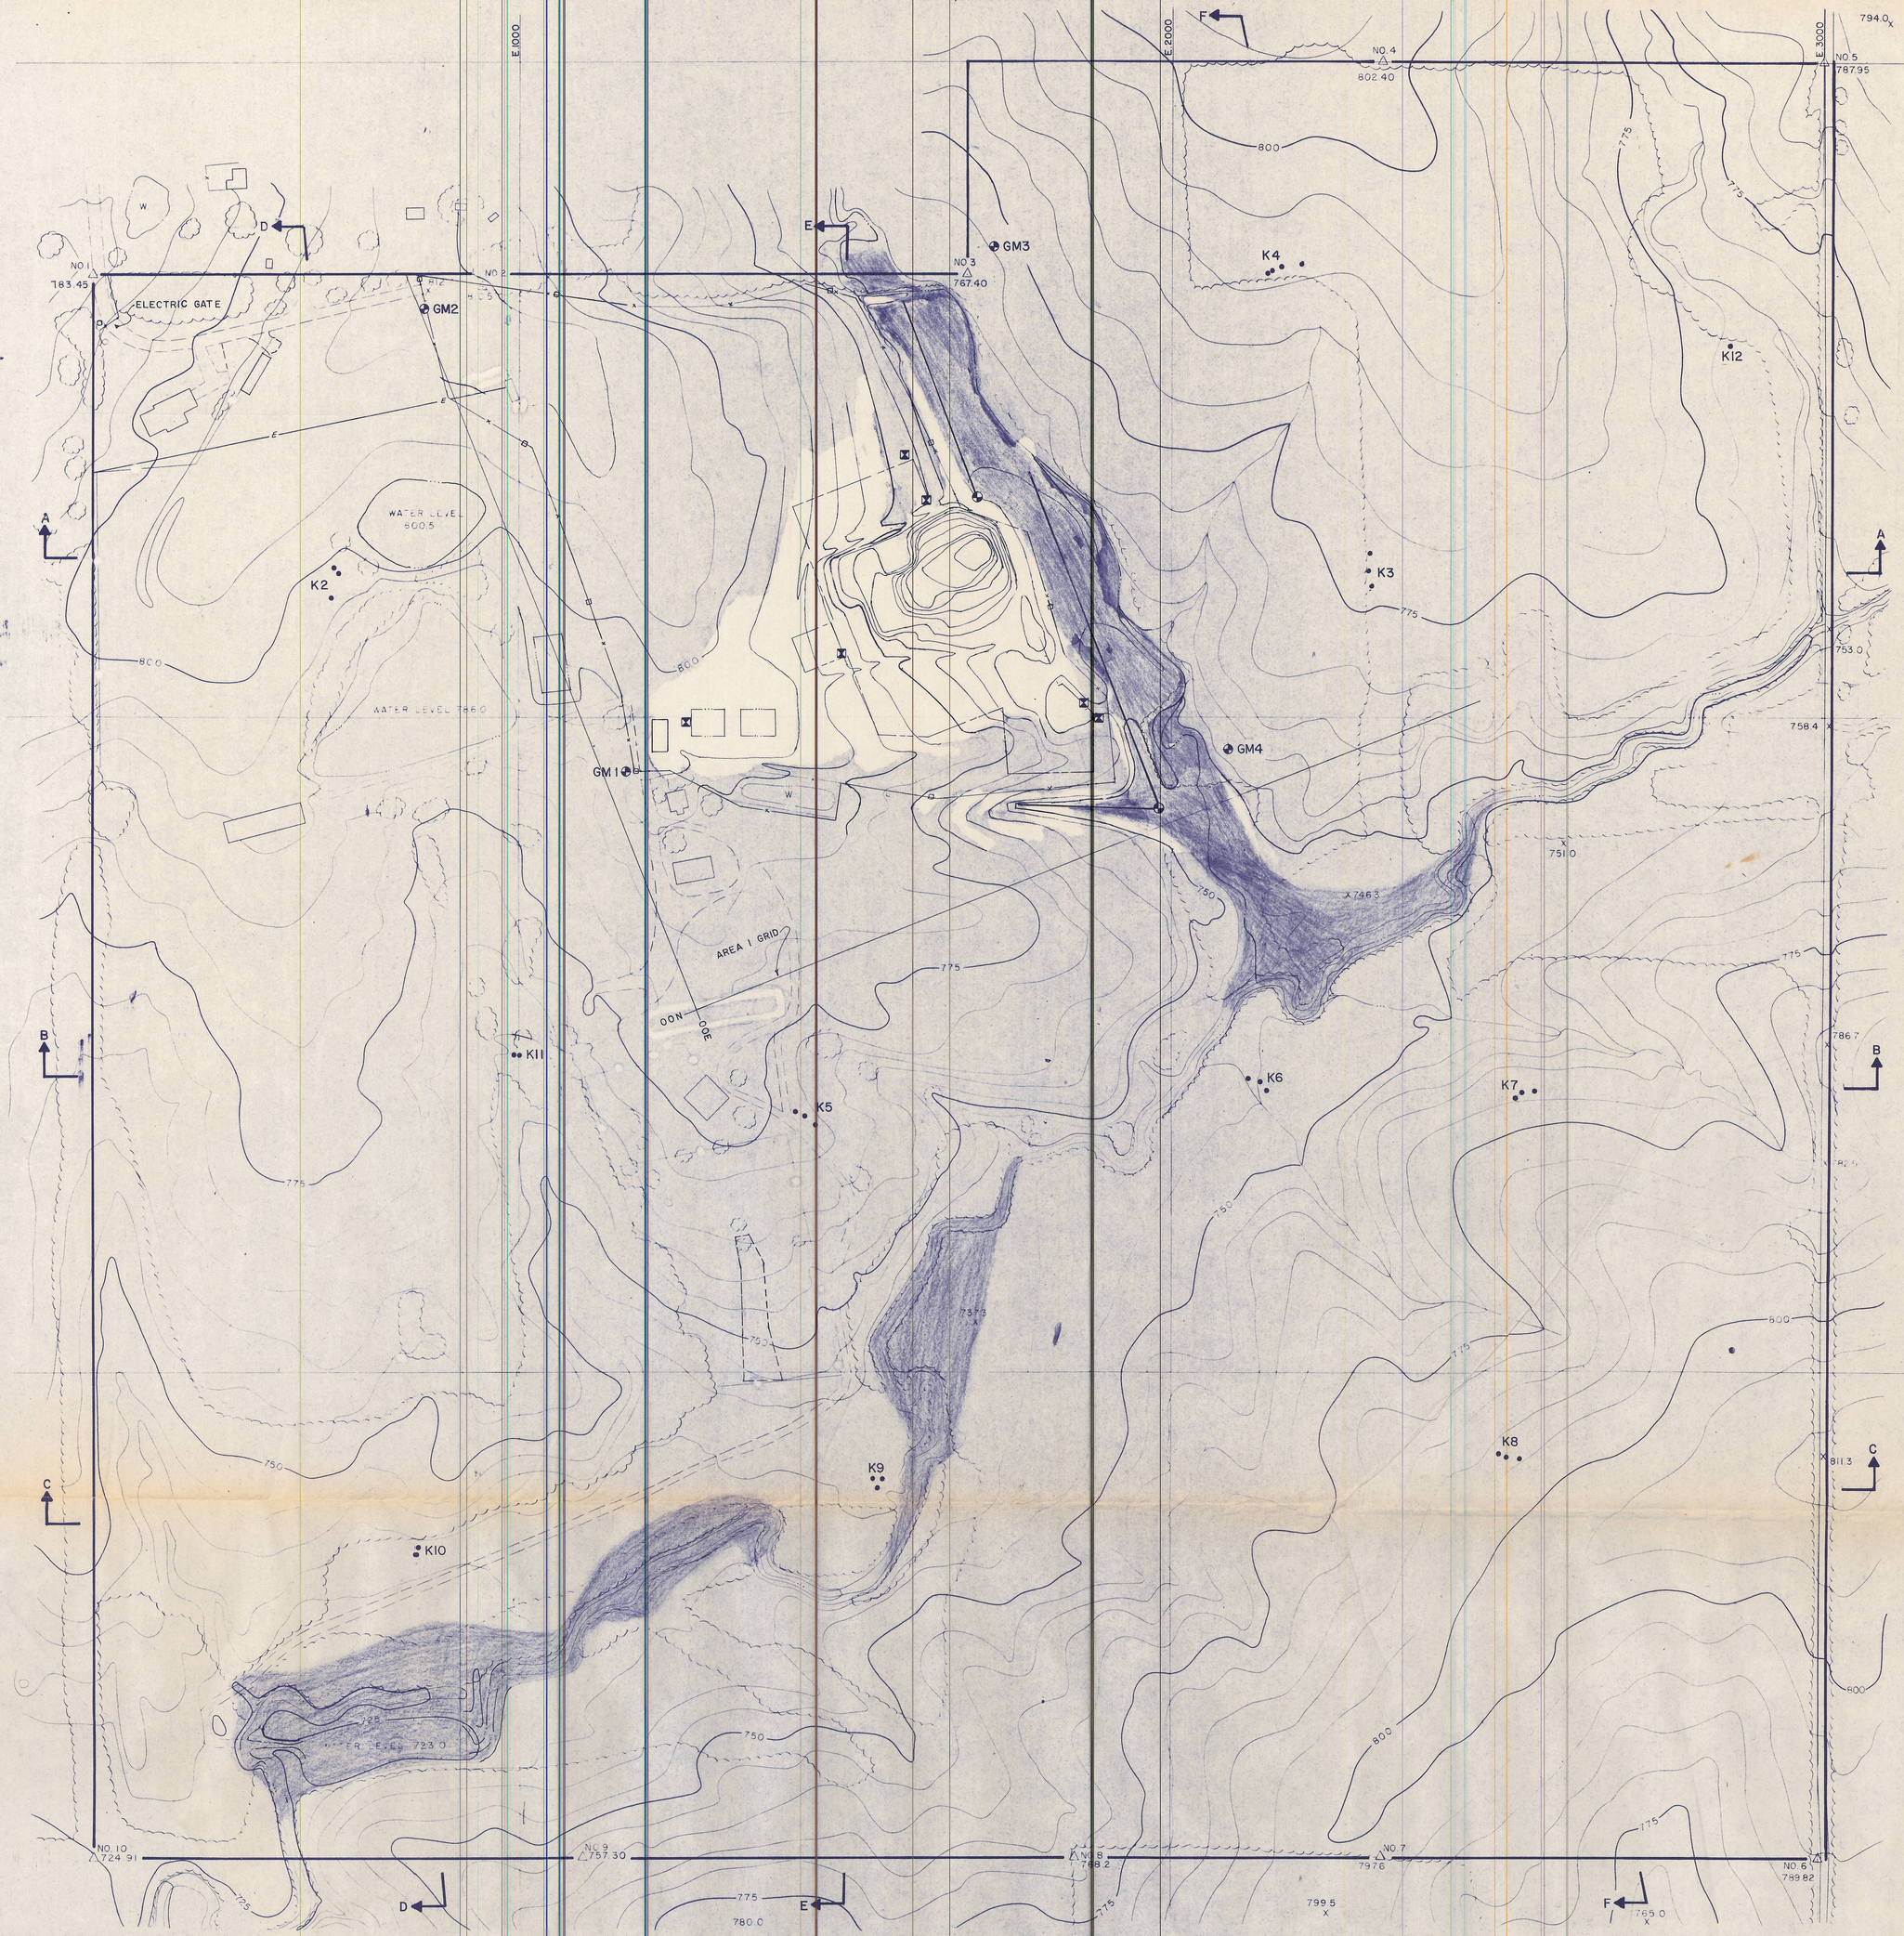

Revision	Date

D.E. Klockow & Associates
Consulting Geotechnical Engineers
5921 Wagon Trail Road, Rt. 14, Columbia, Missouri 65202
314 443-6084

BHS, Inc. Industrial Waste Management Facility
Rt. 1, Box 116-F, Wright City, Missouri 63390
BORING LOCATIONS & INITIAL SITE CONTOURS

Job No. 81-008
Date 4-20-83

2 OF 13