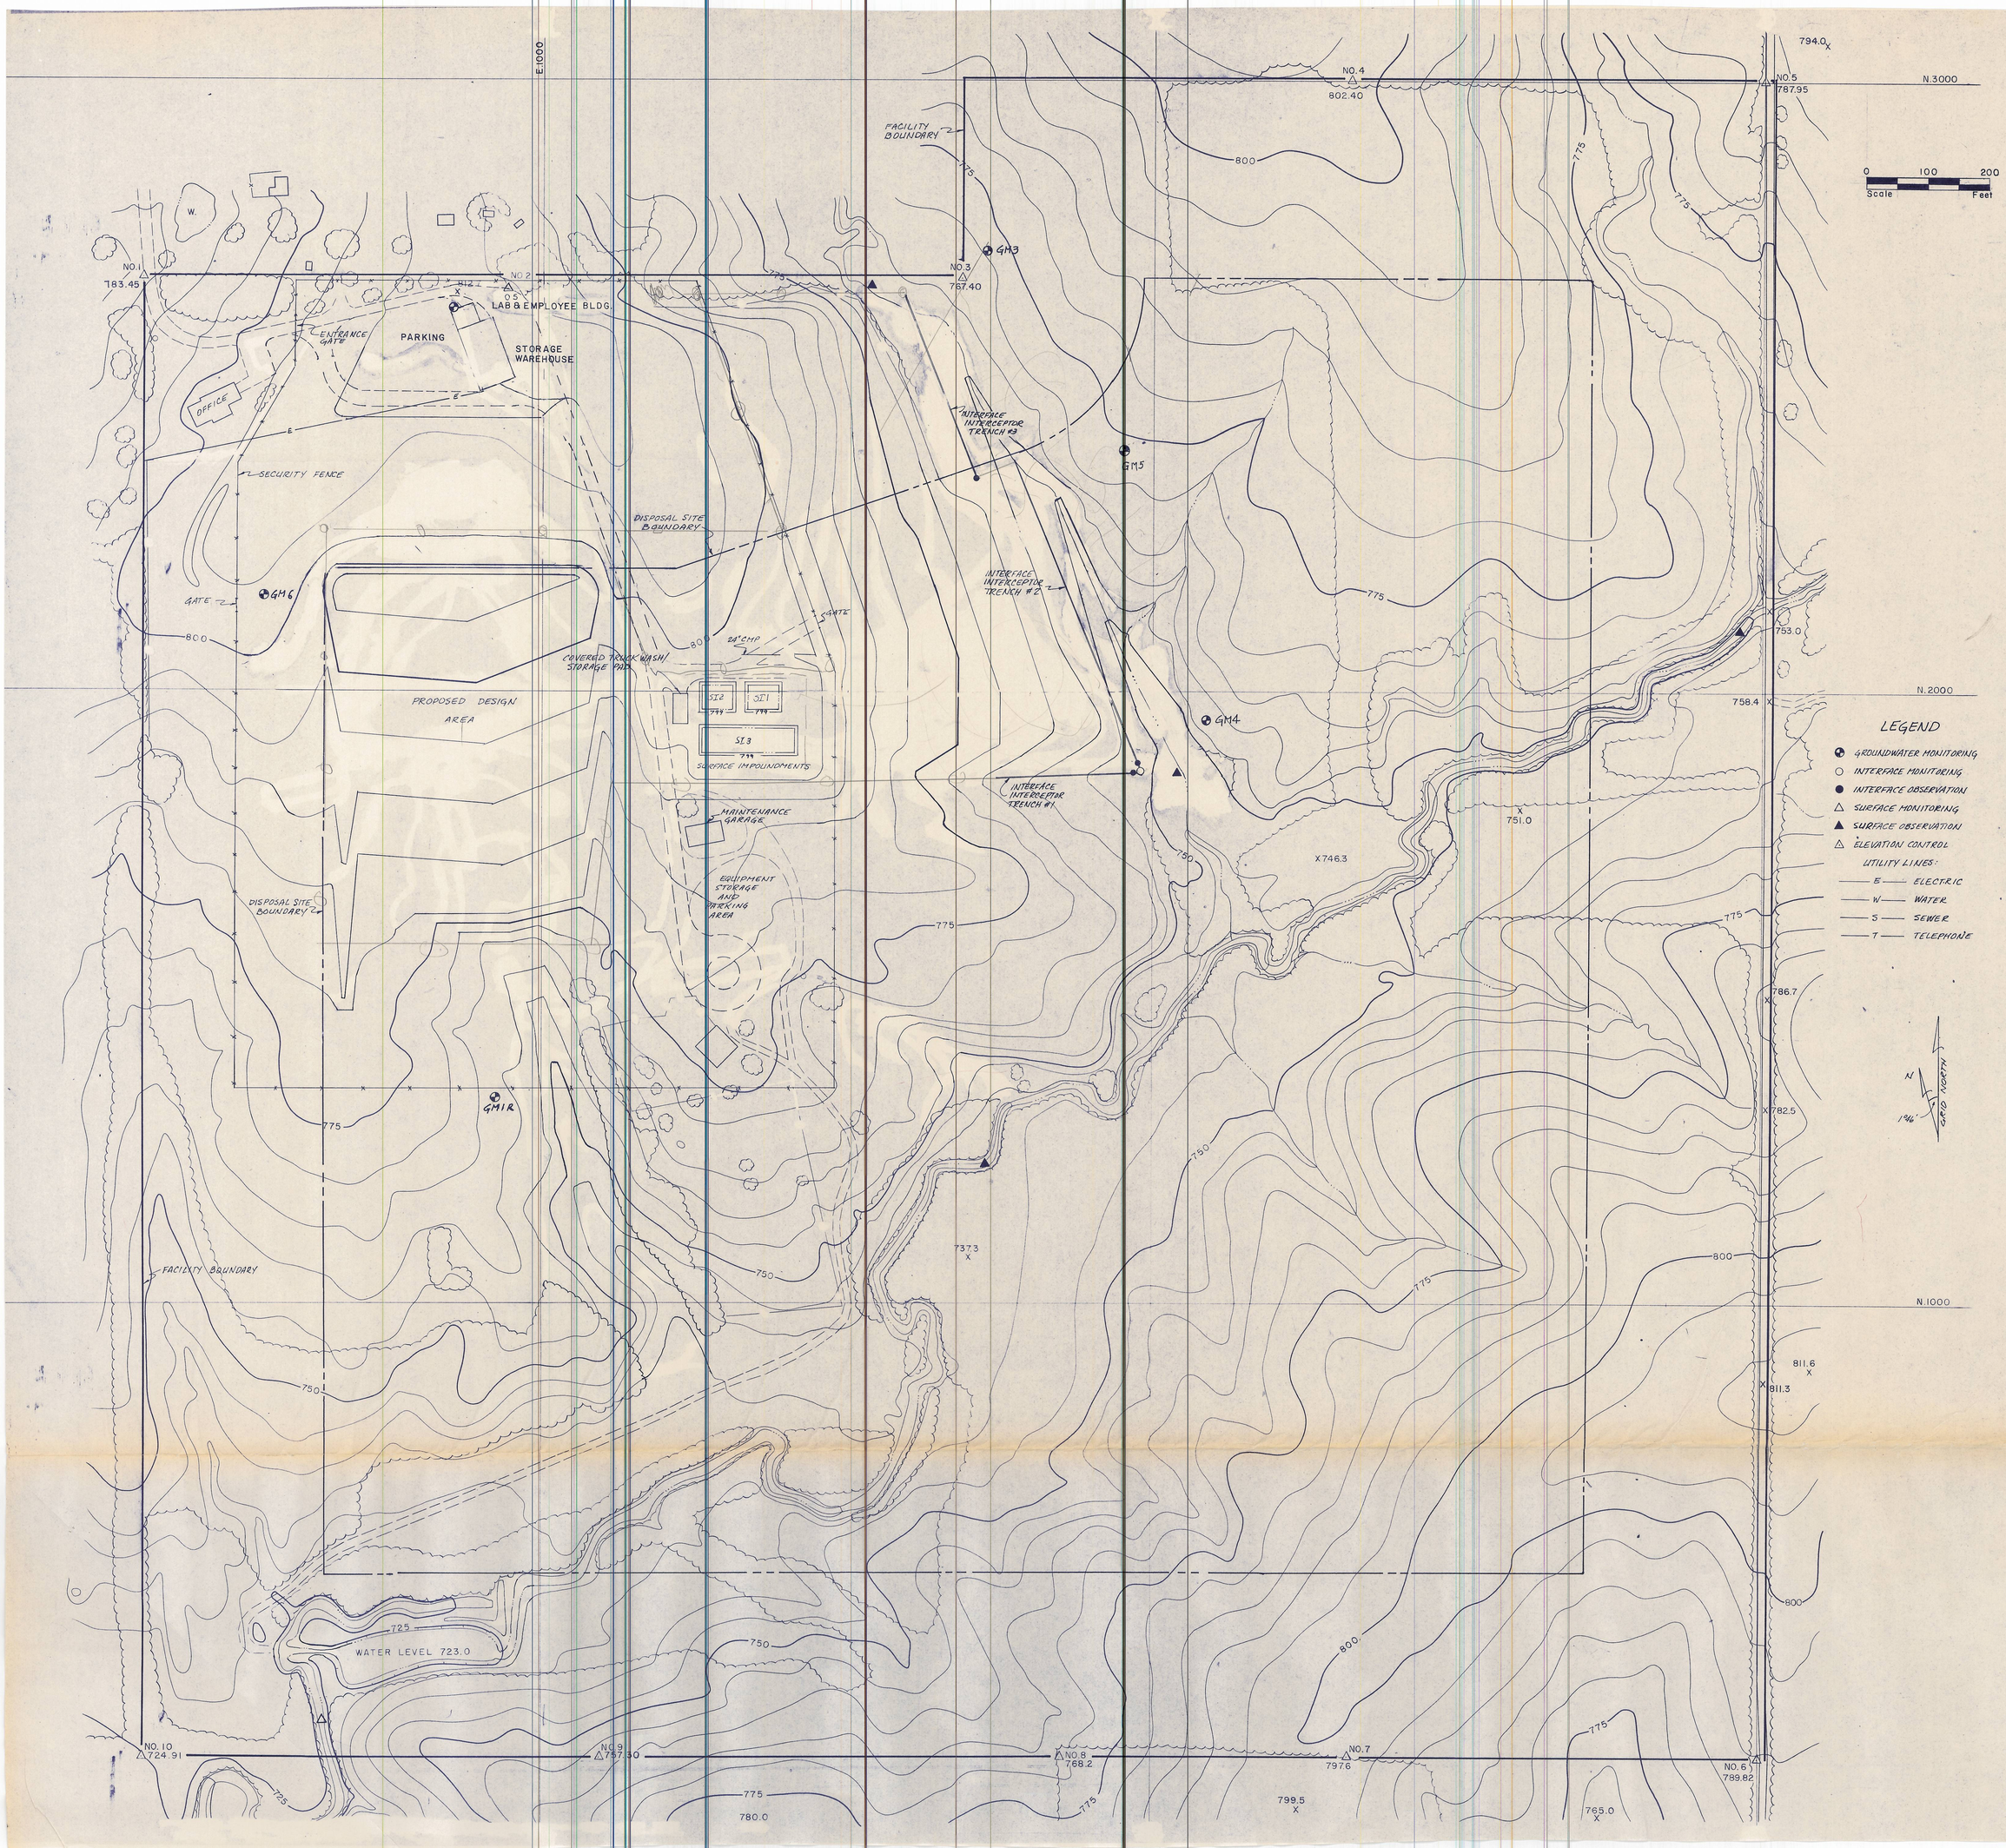

Revision	Date

314
443-6084
65202

D.E. Klockow & Associates
Consulting Geotechnical Engineers
5921 Wagon Trail Road, Rt. 14, Columbia, Missouri

BHS, Inc. Industrial Waste Management Facility
Rt. I, Box 116-F, Wright City, Missouri 63390
PROPOSED FACILITIES & INTERMEDIATE SITE CONTOURS

Job No.	Date
81-008	4-20-83

3 OF 13