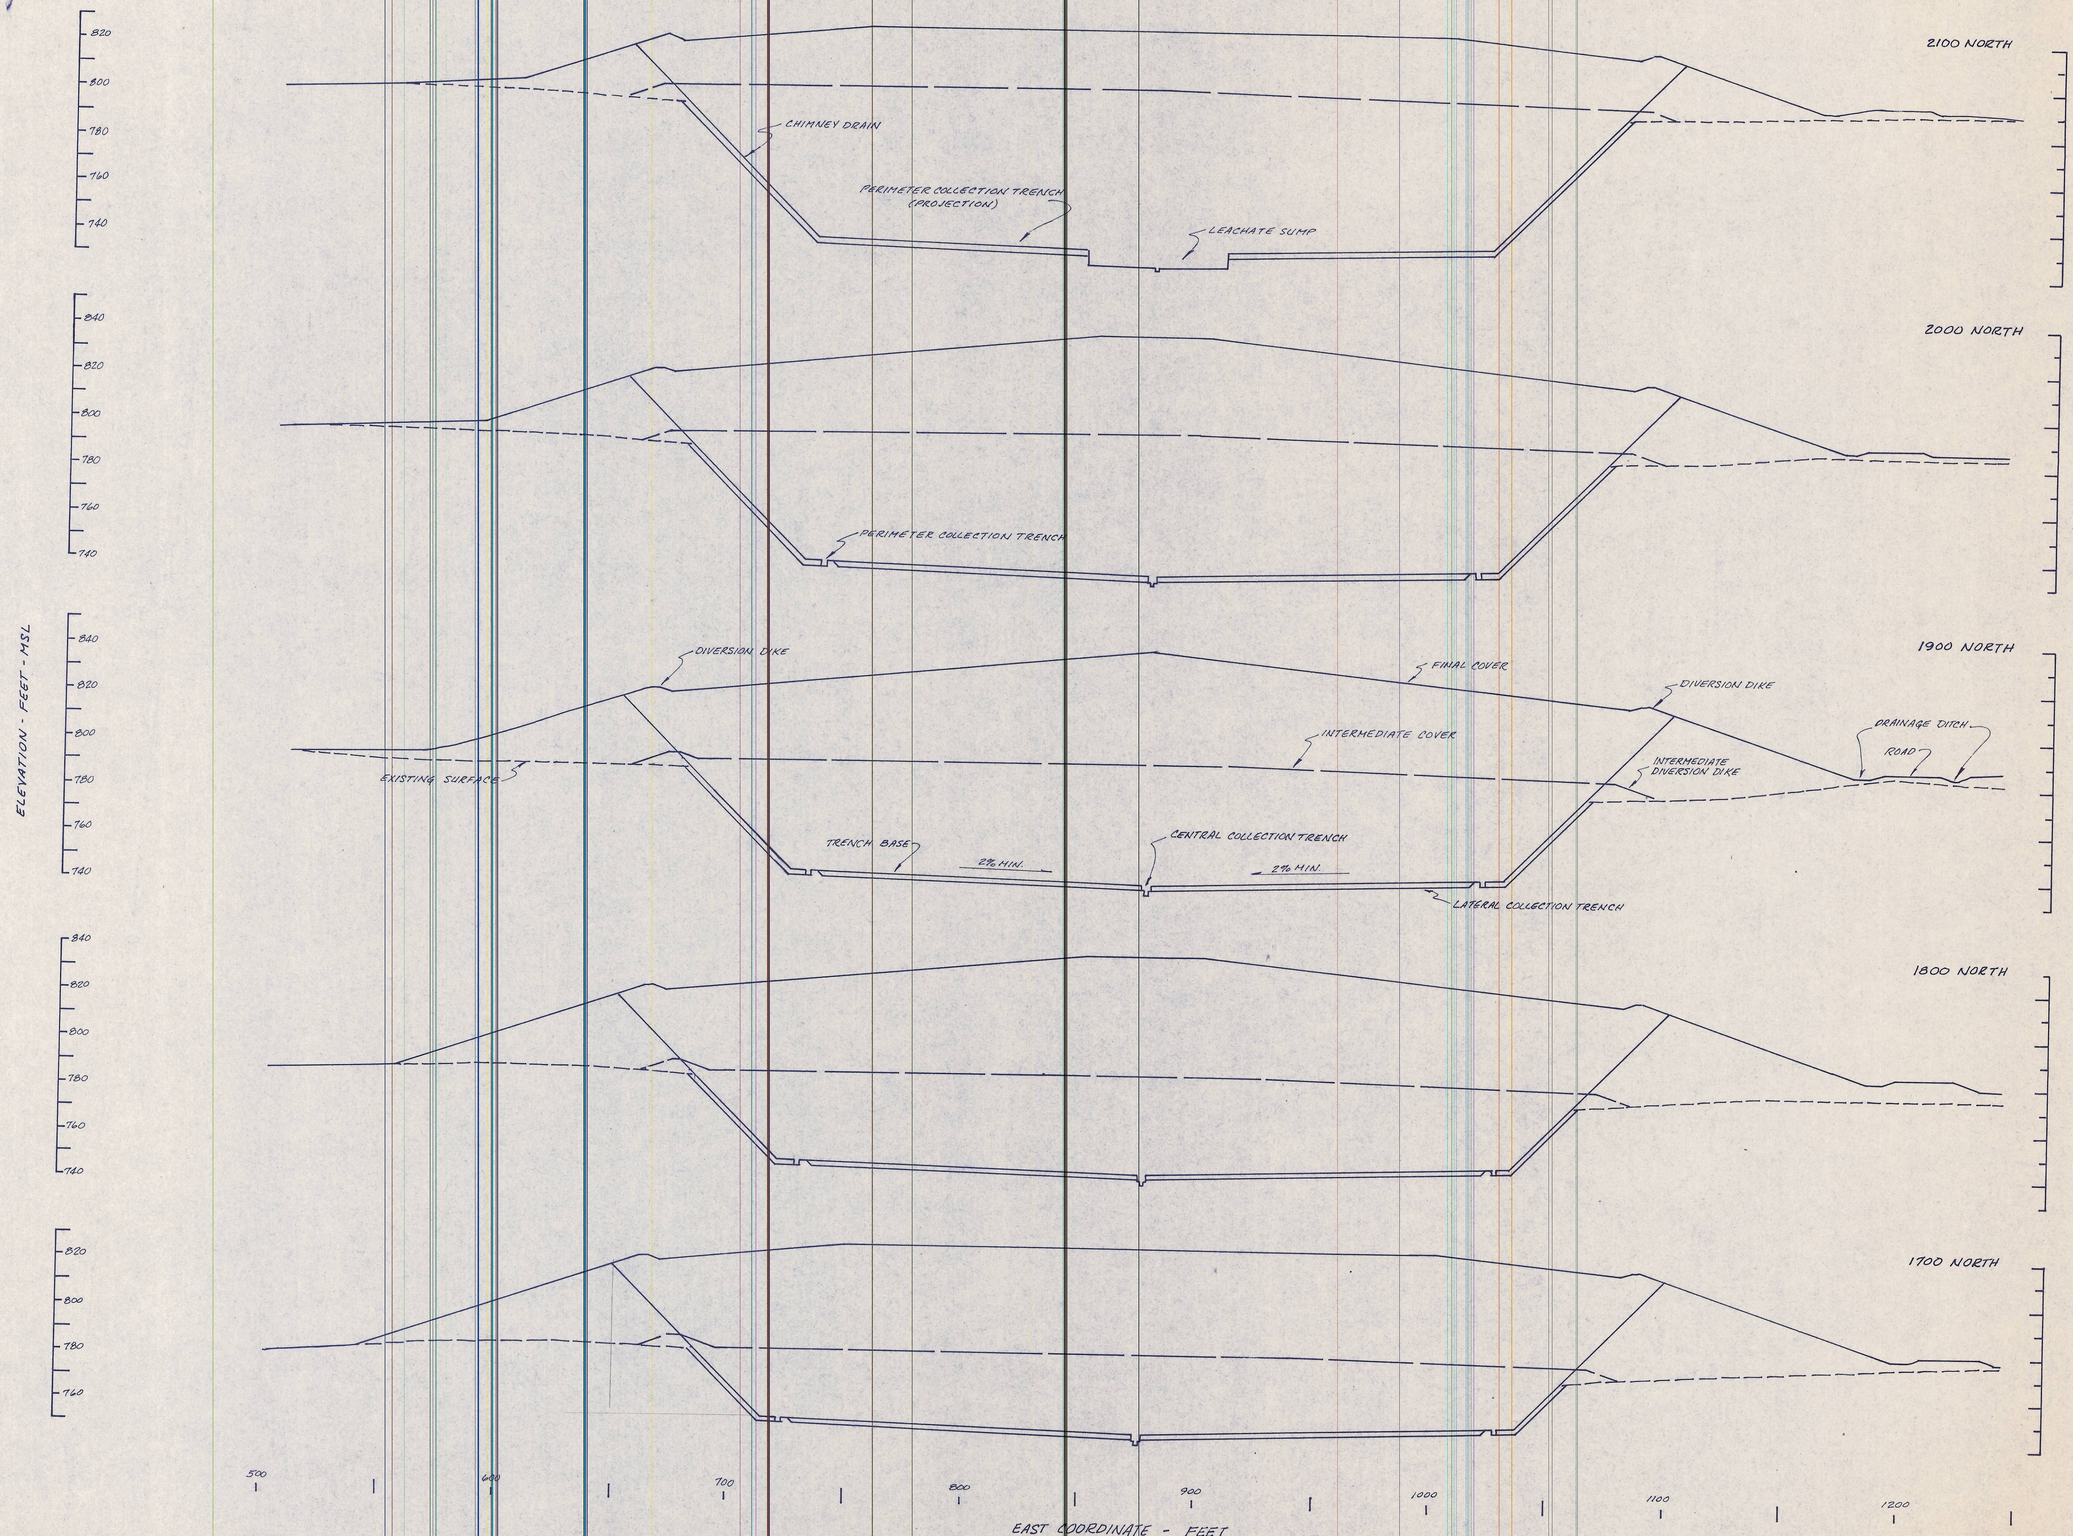

Revision	Date

D.E. Klockow & Associates
Consulting Geotechnical Engineers
5921 Wagon Trail Road, Rt. 14, Columbia, Missouri 65202
314 443-6084

BHS, Inc. Industrial Waste Management Facility
Rt. I, Box 116-F, Wright City, Missouri 63390
EXCAVATION & COVER CROSS-SECTIONS

Job No.	Date
81-008	4-20-83

6 OF 13