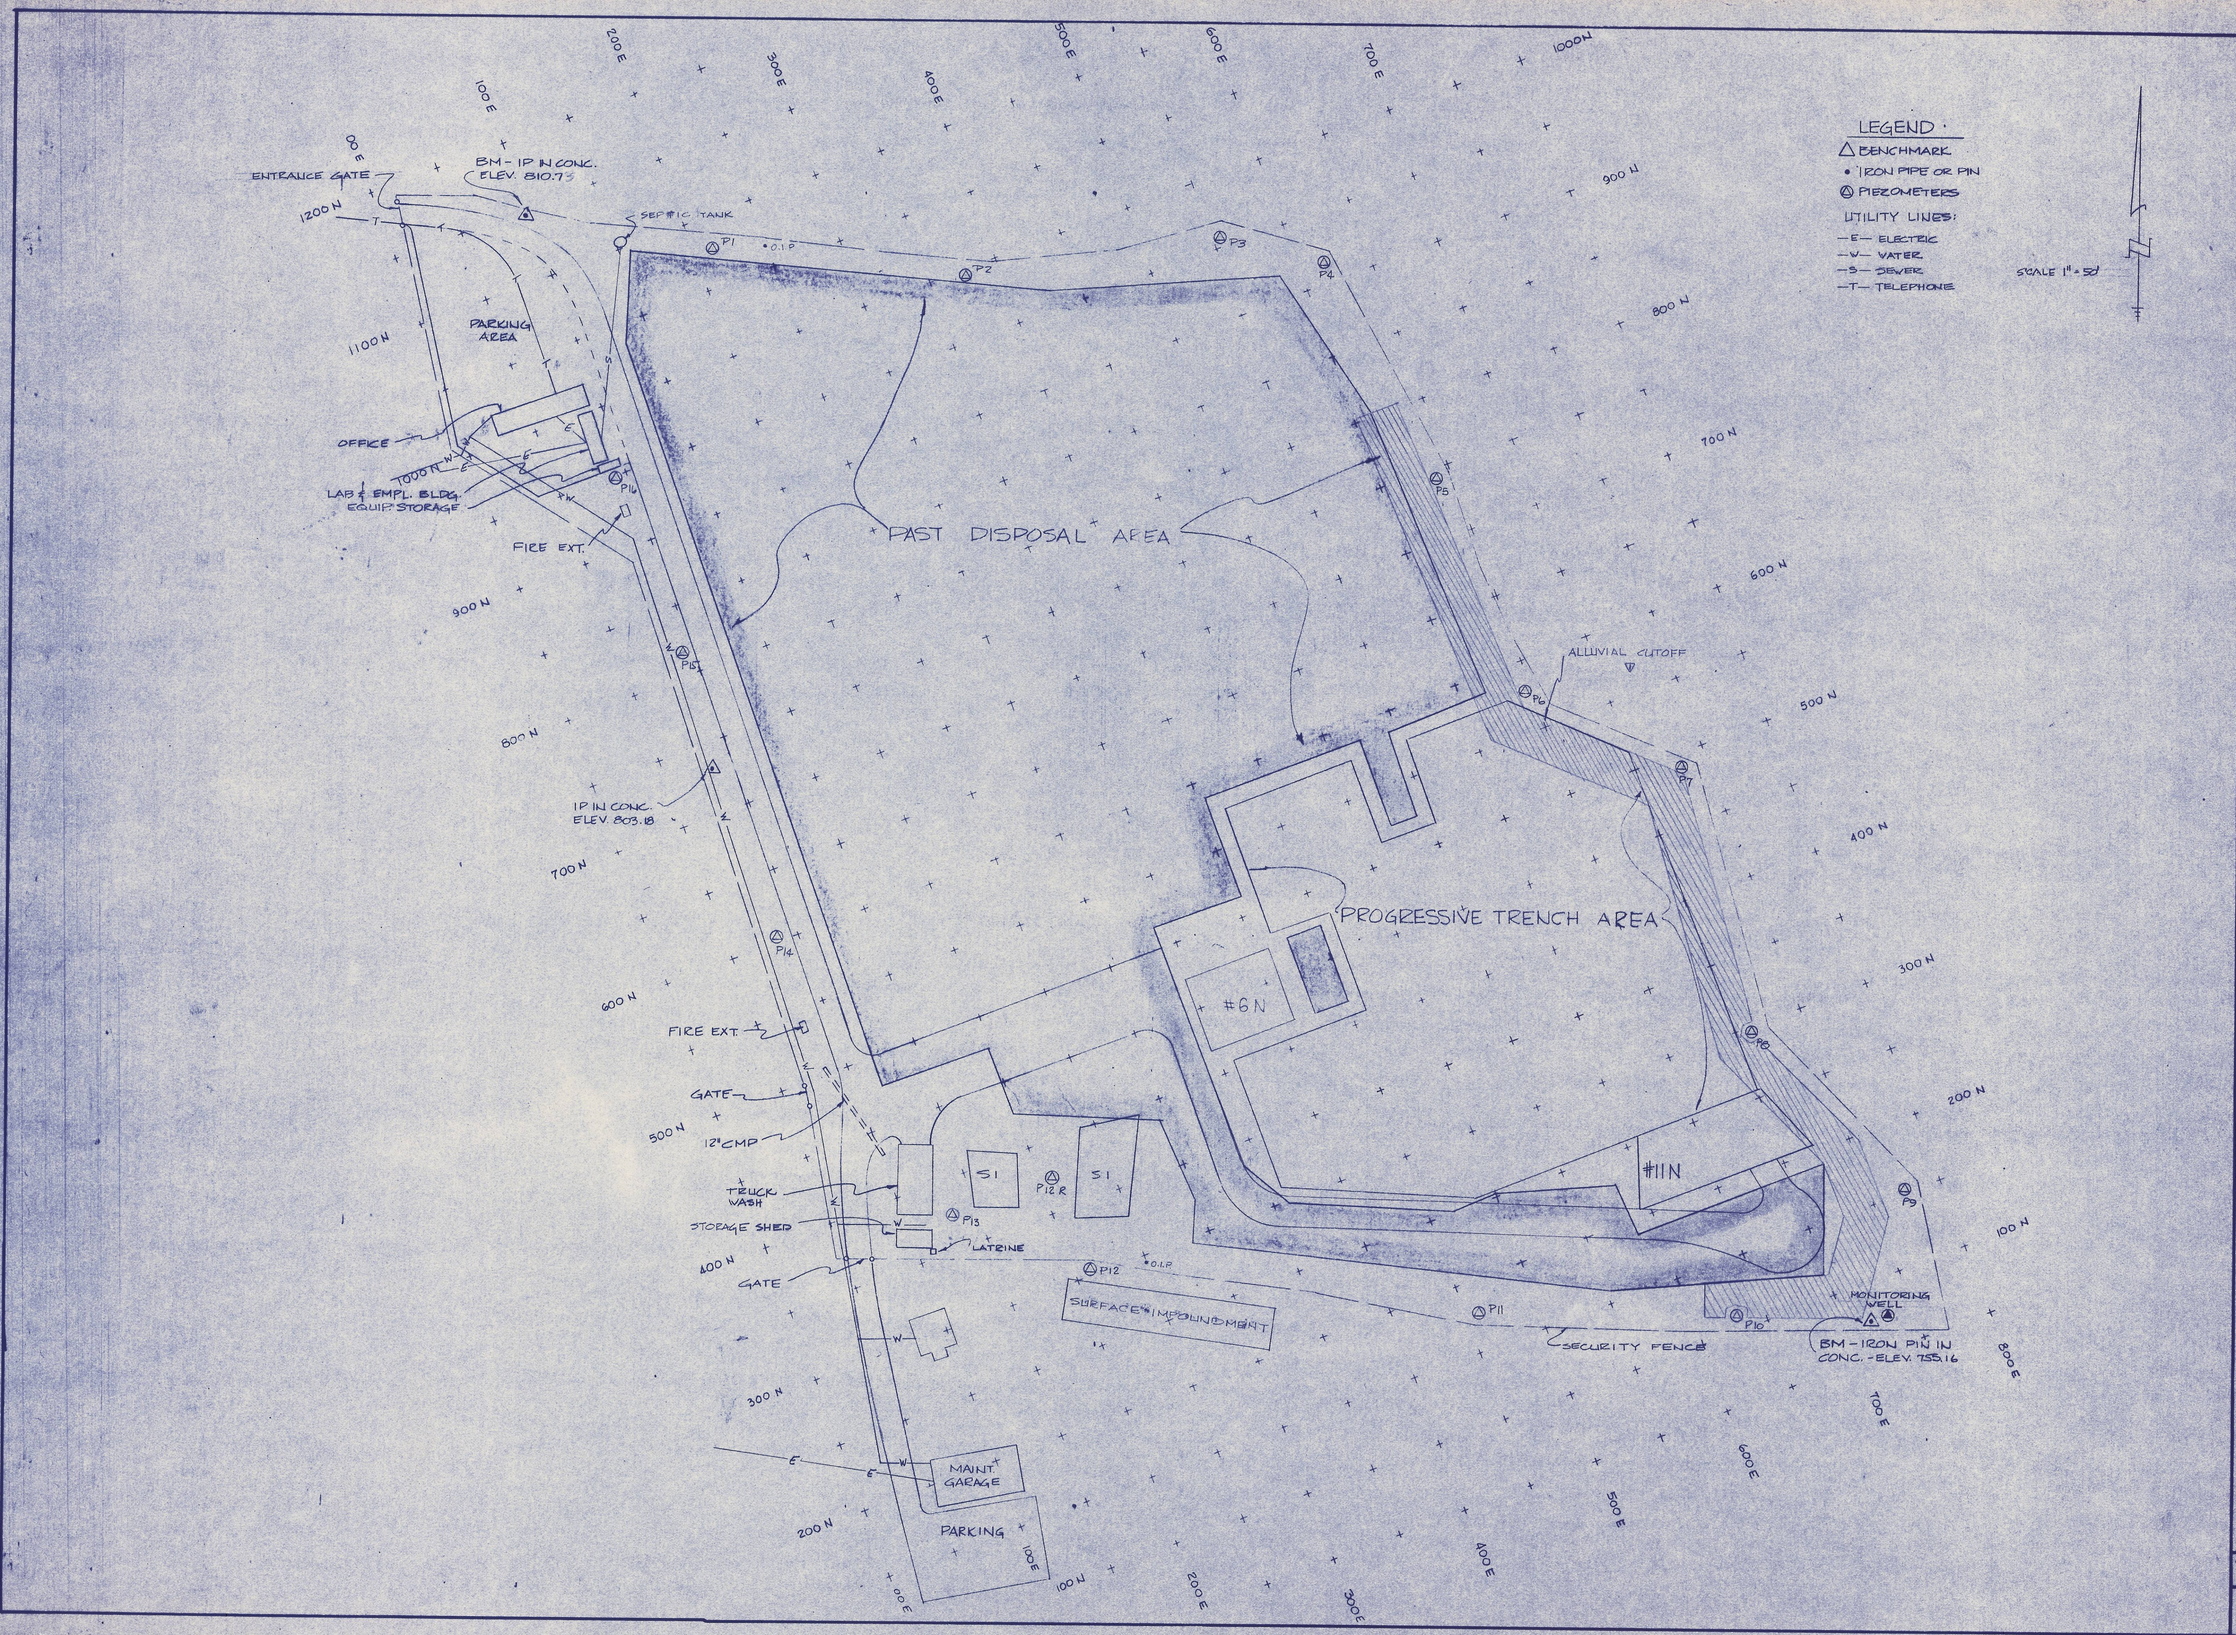

Revision	Date
	6-30-82

D.E. Klockow & Associates
Consulting Geotechnical Engineers
5921 Wagon Trail Road, Rt. 14, Columbia, Missouri 65202
314
443-6084

B H S, Inc. Industrial Waste Management Facility
Rt. 1, Box 116-F, Wright City, Missouri 63390
EXISTING FACILITIES

Job No.	Date
81-008	12-31-81

18 of 27