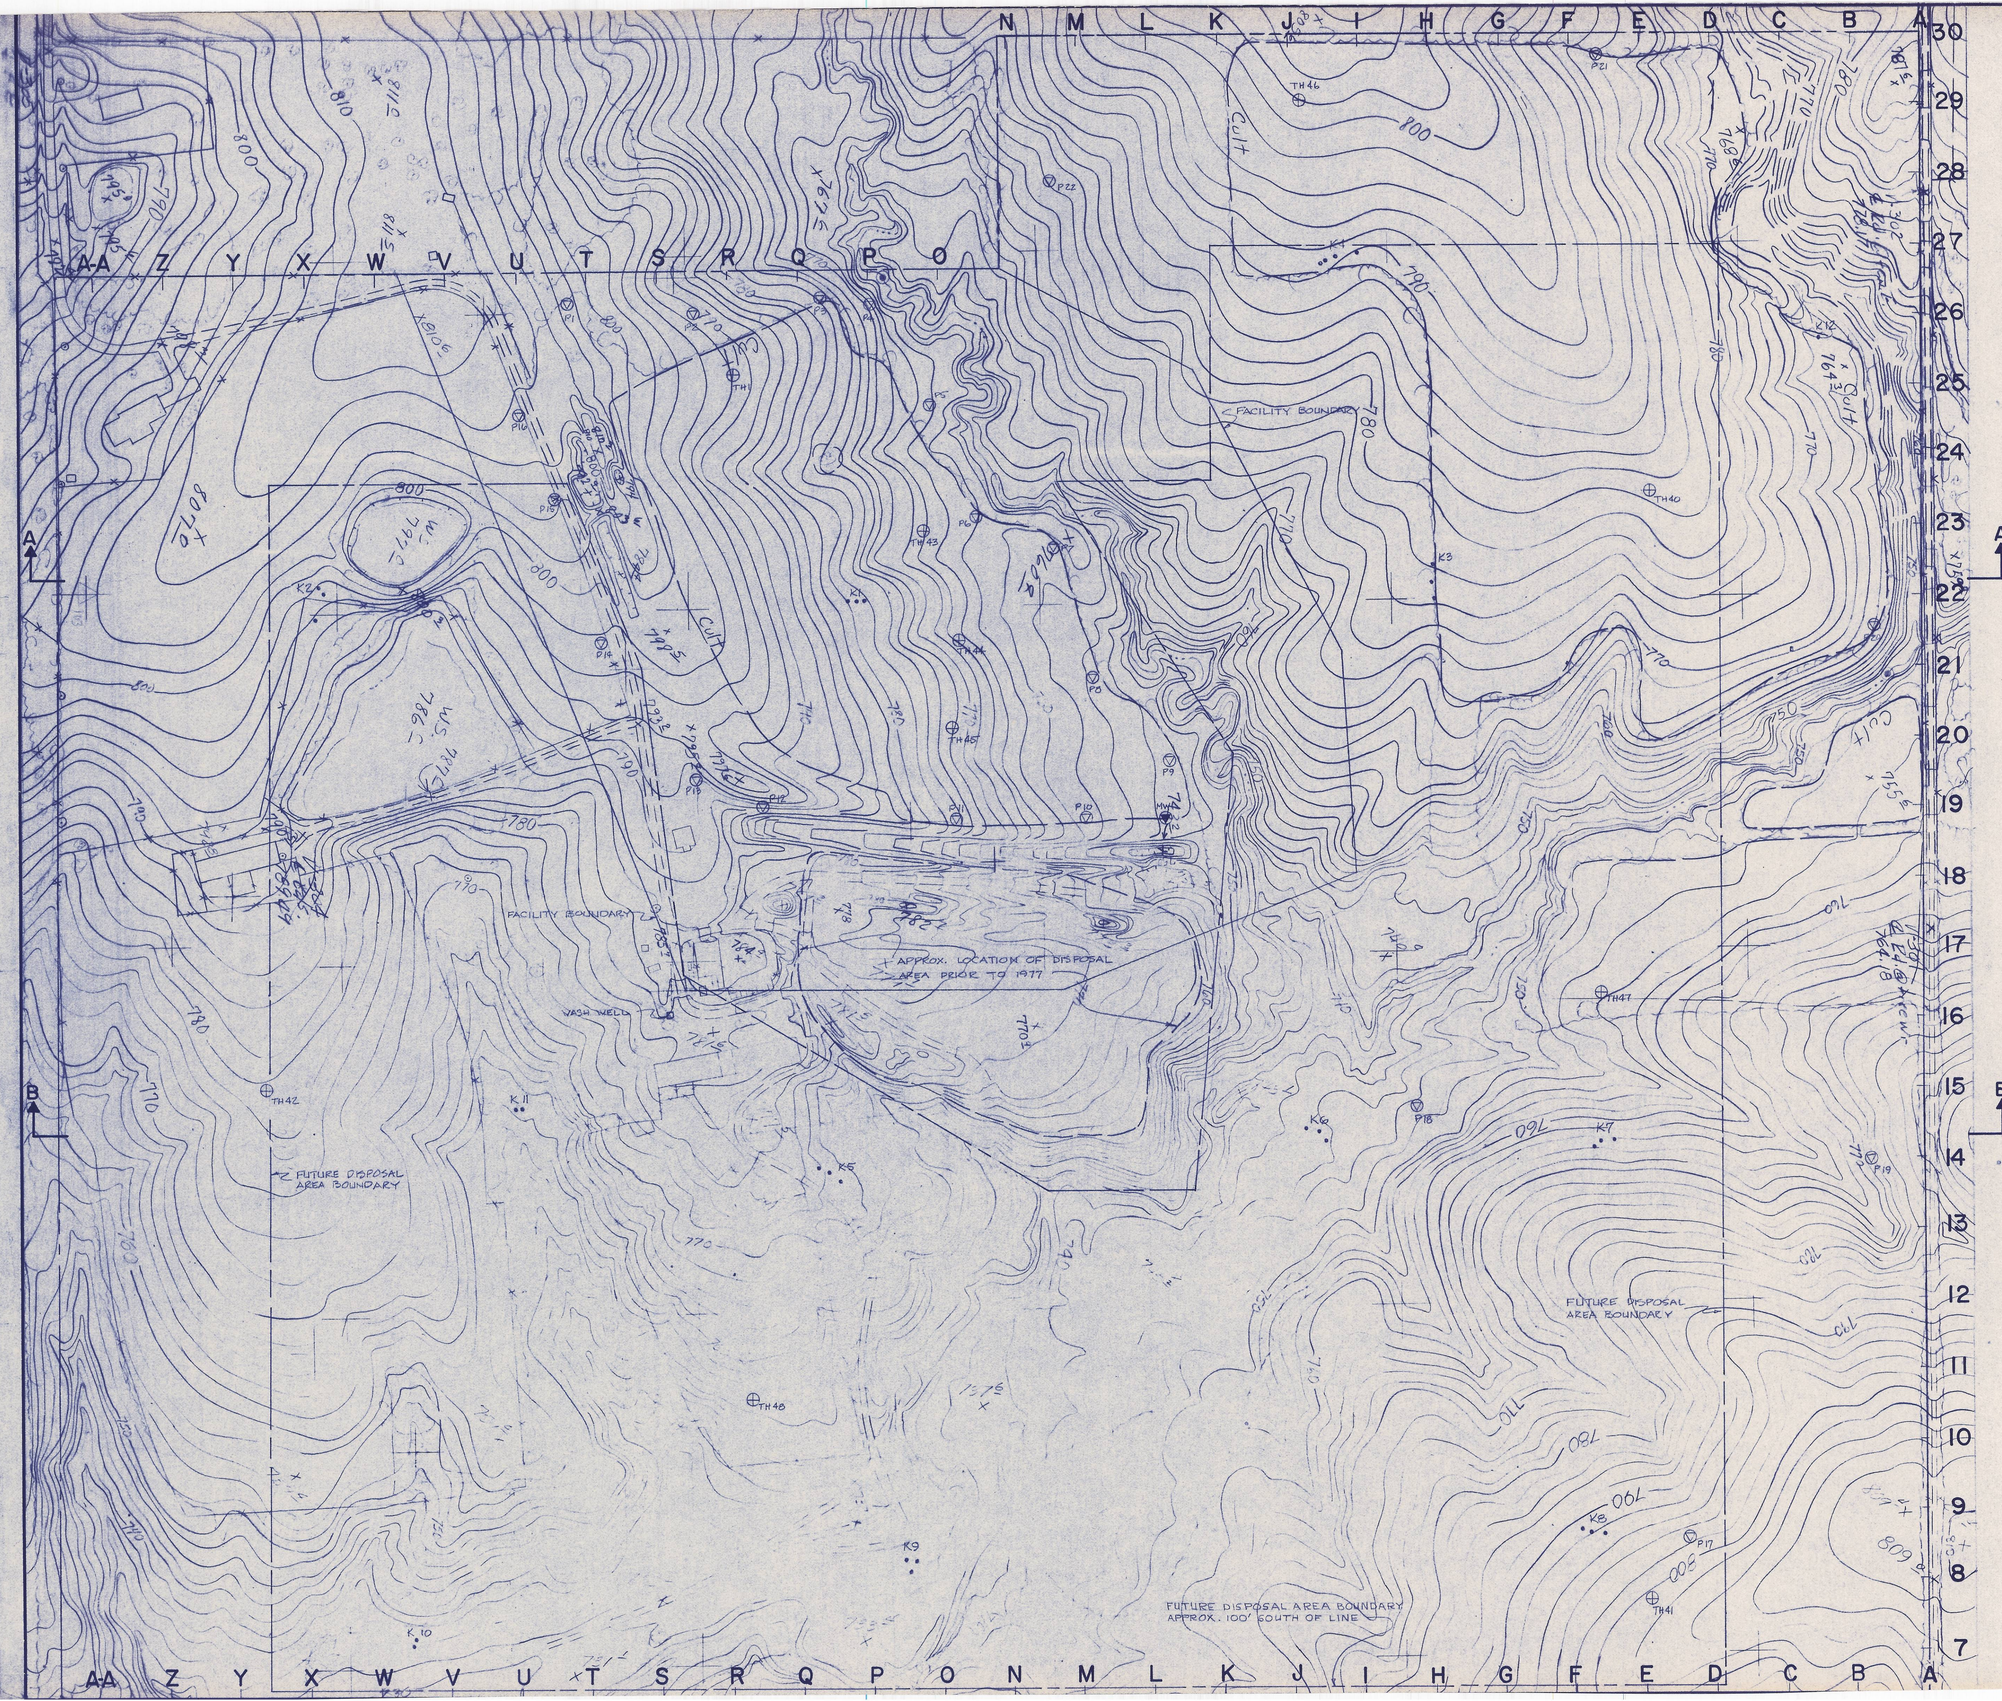

SCALE 1" = 1000'

LEGEND

- PIEZOMETER
- TEST HOLE
- BORING
- SURFACE SAMPLING POINT

Revision	Date

D.E. Klockow & Associates
Consulting Geotechnical Engineers
5921 Wagon Trail Road, Rt. 14, Columbia, Missouri 65202

314
443-6084

BHS, Inc. Industrial Waste Management Facility
Rt. 1, Box 116-F, Wright City, Missouri 63390
BORING LOCATIONS & INITIAL SITE CONTOURS

Job No.	Date
81-008	12-31-81