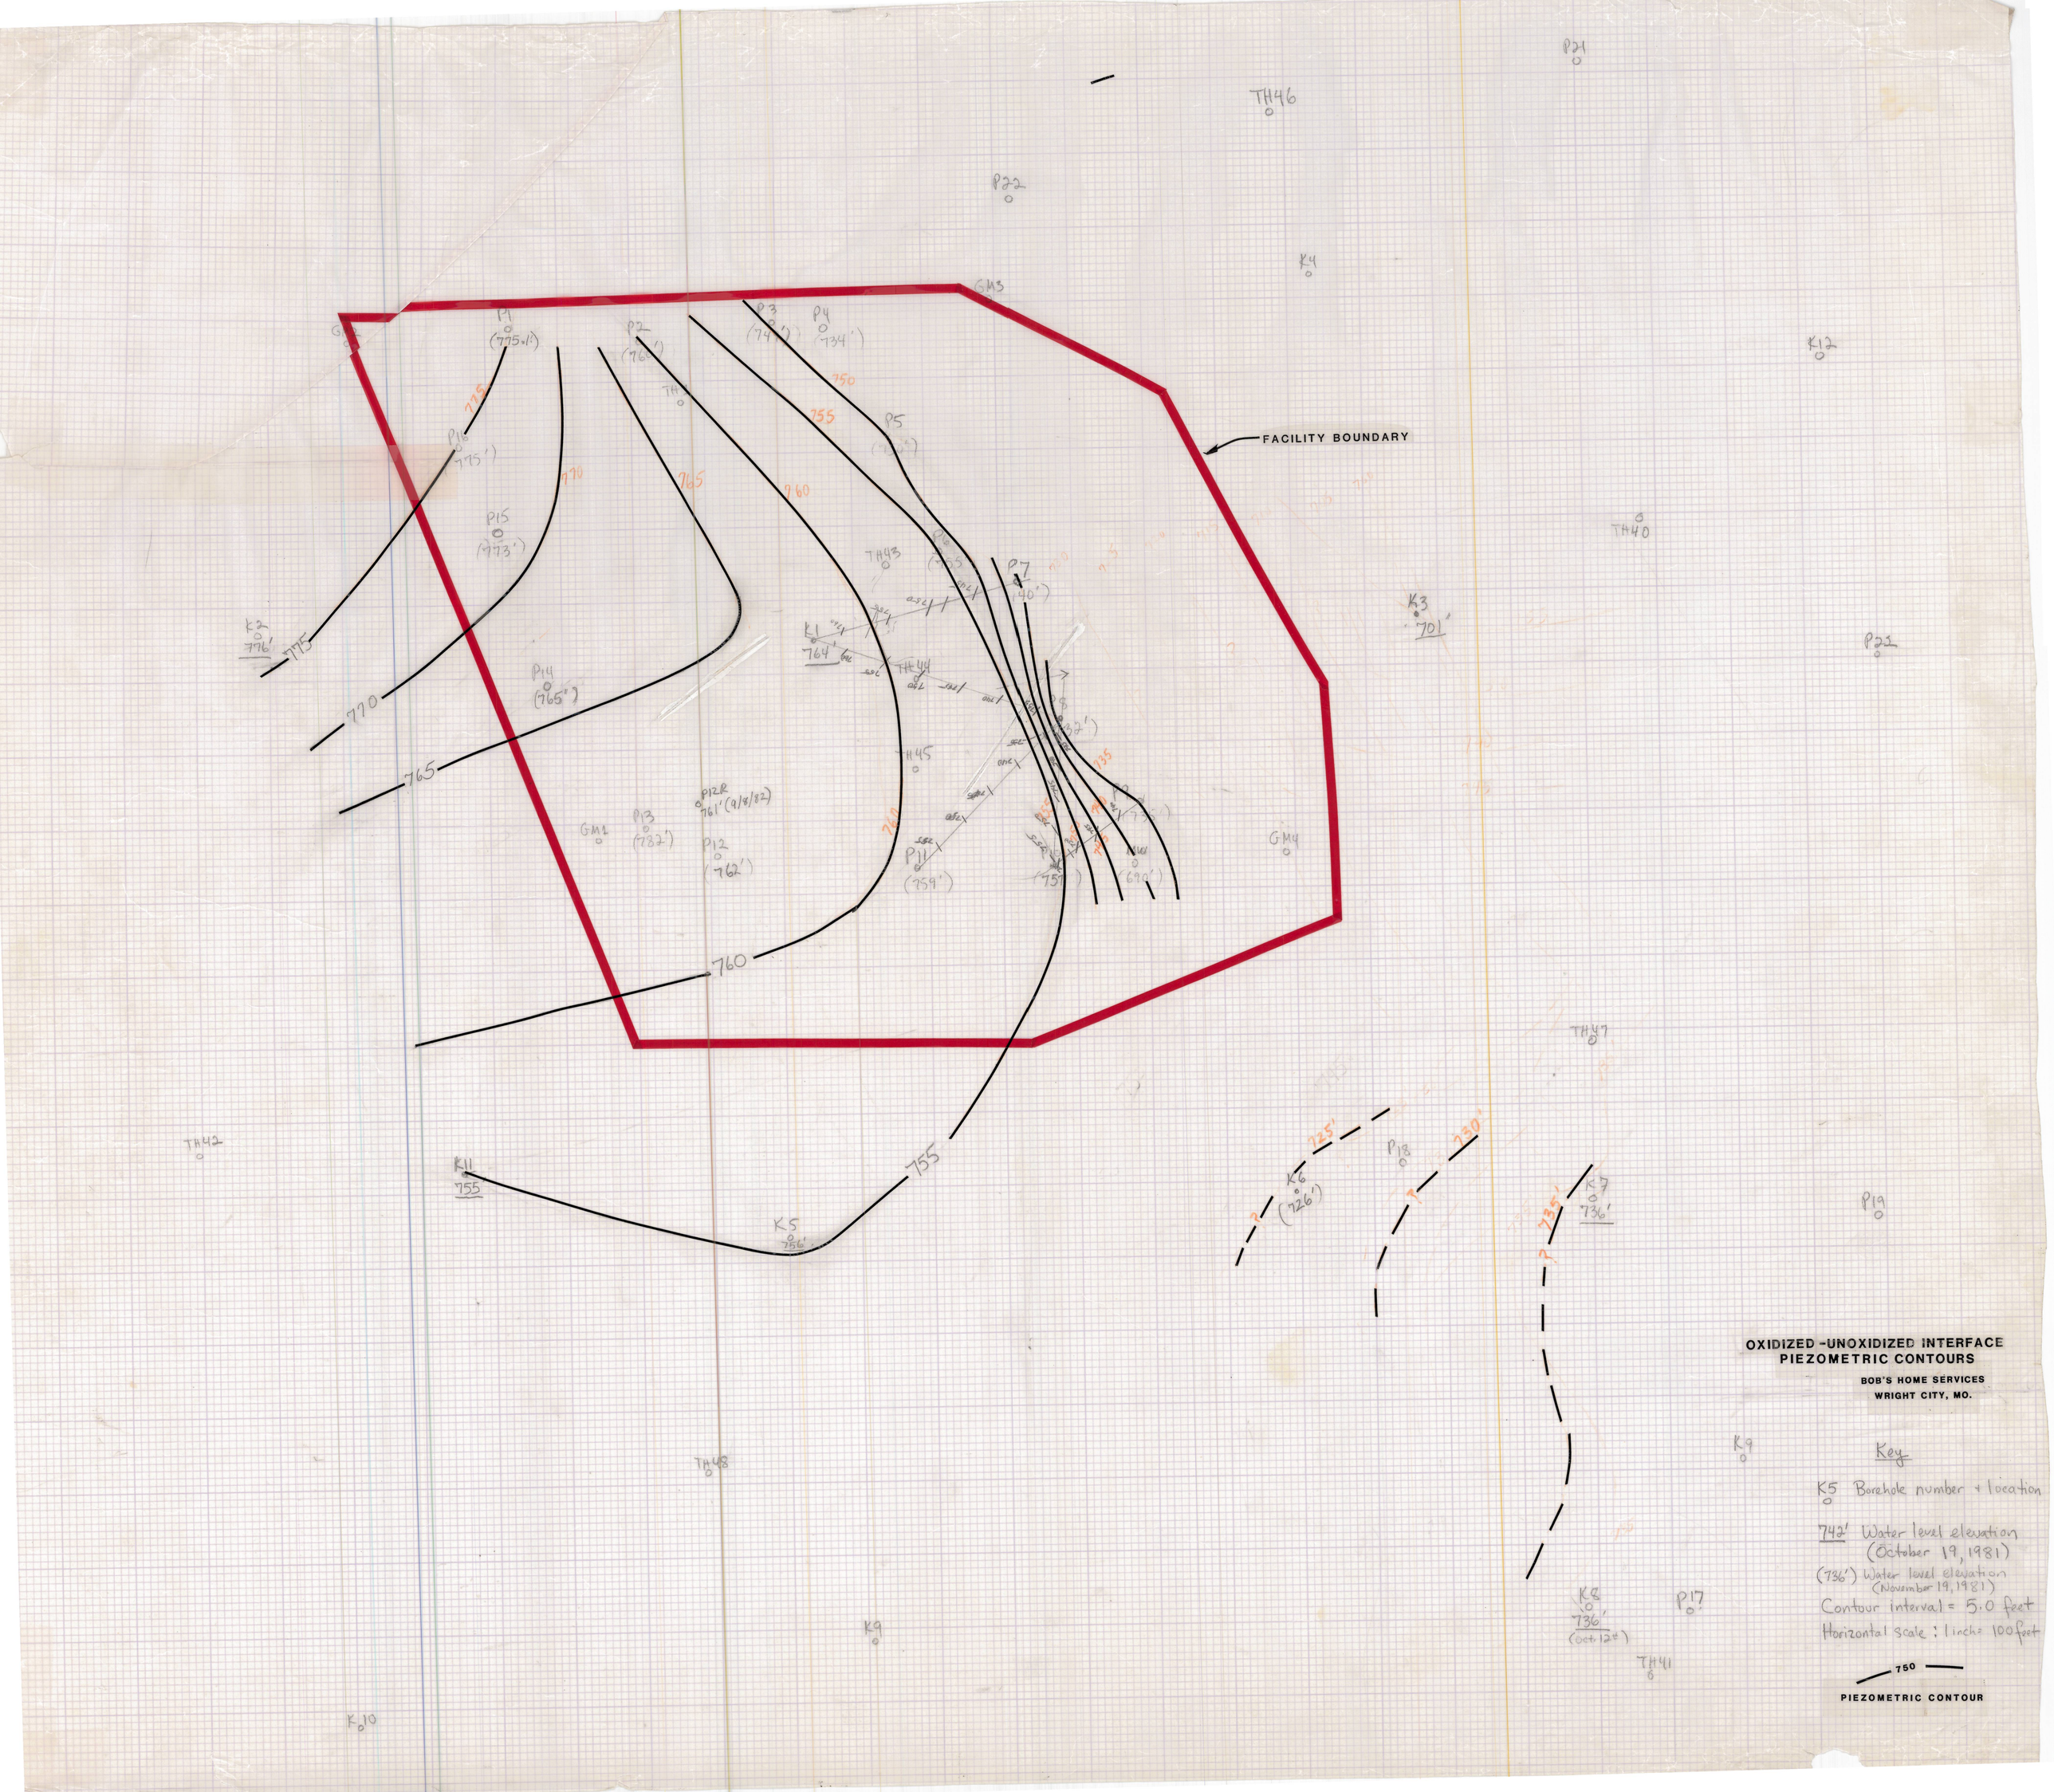
FACILITY BOUNDARY
OXIDIZED -UNOXIDIZED INTERFACE
PIEZOMETRIC CONTOURS
BOB'S HOME SERVICES
WRIGHT CITY, MO.
Key
K5 Borehole number + location
742' Water level elevation (October 19, 1981)
(736') Water level elevation (November 19, 1981)
Contour interval = 5.0 feet
Horizontal scale : 1 inch = 100 feet
750
PIEZOMETRIC CONTOUR