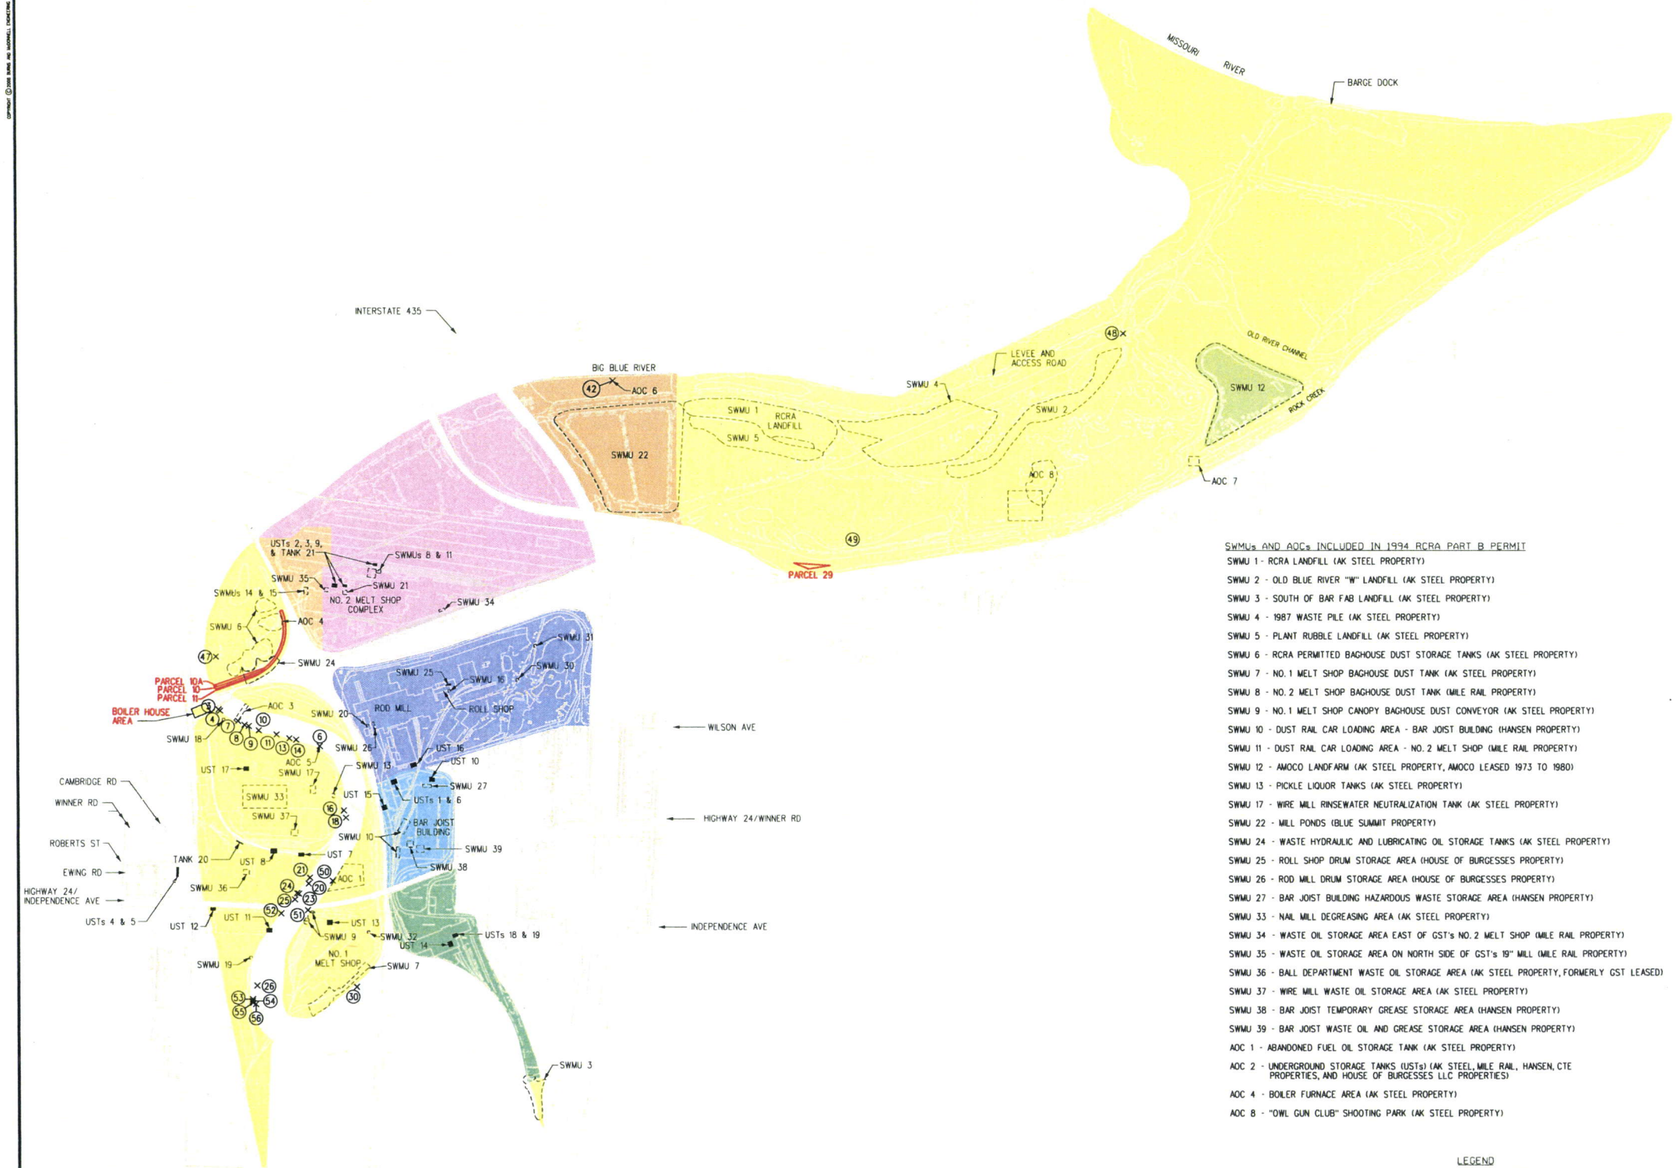

SWMUs AND AOCs INCLUDED IN 1994 RCRA PART B PERMIT

SWMU 1 - RCRA LANDFILL (AK STEEL PROPERTY)
SWMU 2 - OLD BLUE RIVER "W" LANDFILL (AK STEEL PROPERTY)
SWMU 3 - SOUTH OF BAR FAB LANDFILL (AK STEEL PROPERTY)
SWMU 4 - 1987 WASTE PILE (AK STEEL PROPERTY)
SWMU 5 - PLANT RUBBLE LANDFILL (AK STEEL PROPERTY)
SWMU 6 - RCRA PERMITTED BAGHOUSE DUST STORAGE TANKS (AK STEEL PROPERTY)
SWMU 7 - NO. 1 MELT SHOP BAGHOUSE DUST TANK (AK STEEL PROPERTY)
SWMU 8 - NO. 2 MELT SHOP BAGHOUSE DUST TANK (MILE RAIL PROPERTY)
SWMU 9 - NO. 1 MELT SHOP CANOPY BAGHOUSE DUST CONVEYOR (AK STEEL PROPERTY)
SWMU 10 - DUST RAIL CAR LOADING AREA - BAR JOIST BUILDING (HANSEN PROPERTY)
SWMU 11 - DUST RAIL CAR LOADING AREA - NO. 2 MELT SHOP (MILE RAIL PROPERTY)
SWMU 12 - AMOCO LANDFARM (AK STEEL PROPERTY, AMOCO LEASED 1973 TO 1980)
SWMU 13 - PICKLE LIQUOR TANKS (AK STEEL PROPERTY)
SWMU 17 - WIRE MILL RINSEWATER NEUTRALIZATION TANK (AK STEEL PROPERTY)
SWMU 22 - MILL PONDS (BLUE SUMMIT PROPERTY)
SWMU 24 - WASTE HYDRAULIC AND LUBRICATING OIL STORAGE TANKS (AK STEEL PROPERTY)
SWMU 25 - ROLL SHOP DRUM STORAGE AREA (HOUSE OF BURGESSES PROPERTY)
SWMU 26 - ROD MILL DRUM STORAGE AREA (HOUSE OF BURGESSES PROPERTY)
SWMU 27 - BAR JOIST BUILDING HAZARDOUS WASTE STORAGE AREA (HANSEN PROPERTY)
SWMU 33 - NAIL MILL DEGREASING AREA (AK STEEL PROPERTY)
SWMU 34 - WASTE OIL STORAGE AREA EAST OF GST's NO. 2 MELT SHOP (MILE RAIL PROPERTY)
SWMU 35 - WASTE OIL STORAGE AREA ON NORTH SIDE OF GST's 19" MILL (MILE RAIL PROPERTY)
SWMU 36 - BALL DEPARTMENT WASTE OIL STORAGE AREA (AK STEEL PROPERTY, FORMERLY GST LEASED)
SWMU 37 - WIRE MILL WASTE OIL STORAGE AREA (AK STEEL PROPERTY)
SWMU 38 - BAR JOIST TEMPORARY GREASE STORAGE AREA (HANSEN PROPERTY)
SWMU 39 - BAR JOIST WASTE OIL AND GREASE STORAGE AREA (HANSEN PROPERTY)
AOC 1 - ABANDONED FUEL OIL STORAGE TANK (AK STEEL PROPERTY)
AOC 2 - UNDERGROUND STORAGE TANKS (USTs) (AK STEEL, MILE RAIL, HANSEN, CTE PROPERTIES, AND HOUSE OF BURGESSES LLC PROPERTIES)
AOC 4 - BOILER FURNACE AREA (AK STEEL PROPERTY)
AOC 8 - "OWL GUN CLUB" SHOOTING PARK (AK STEEL PROPERTY)

SWMUs AND AOCs NOT INCLUDED IN 1994 RCRA PART B PERMIT

SWMU 14 - ETCH LAB MIXING TANK (ONESTEEL PROPERTY)
SWMU 15 - ETCH LAB HOLDING TANK (ONESTEEL PROPERTY)
SWMU 16 - ROLL SHOP ROLL CLEANING TANK (HOUSE OF BURGESSES PROPERTY)
SWMU 18 - BLOOMING MILL SCALE PIT (AK STEEL PROPERTY)
SWMU 19 - TWELVE INCH (12") MILL SCALE PIT (AK STEEL PROPERTY)
SWMU 20 - ROD MILL SCALE PIT (HOUSE OF BURGESSES PROPERTY)
SWMU 21 - NO. 2 MELT SHOP SCALE PIT (MILE RAIL PROPERTY)
SWMU 23 - SAFETY-KLEEN UNITS
SWMU 28 - OUTSIDE HAZARDOUS WASTE STORAGE AREA
SWMU 29 - MAIN SUBSTATION PCB STORAGE AREA
SWMU 30 - LONG TRACTOR SHED PCB STORAGE AREA (HOUSE OF BURGESSES PROPERTY)
SWMU 31 - SMALL TRACTOR SHED PCB STORAGE AREA (HOUSE OF BURGESSES PROPERTY)
SWMU 32 - NO. 1 MELT SHOP PCB STORAGE AREA (AK STEEL PROPERTY)
AOC 3 - ARMCO DAM/PCB EXCAVATION AREA OF BLUE RIVER (AK STEEL PROPERTY)
AOC 5 - OUTFALL NO. 006 (AK STEEL PROPERTY)
AOC 6 - OUTFALL NO. 042 (BLUE SUMMIT PROPERTY)
AOC 7 - BACKWASH AREA OF ROCK CREEK (AK STEEL PROPERTY)

LEGEND

- APPROXIMATE LIMITS OF SWMU OR AOC AREA
- BOUNDARY OF PROPERTY SOLD TO KC TERMINAL RAILROAD
- (29) OUTFALL
- LOCATION OF FORMER USTs BELONGING TO AOC 2
- AK STEEL PROPERTY
- MILE RAIL LLC PROPERTY (FORMERLY GST)
- AK STEEL PROPERTY FORMERLY LEASED TO GST
- AK STEEL PROPERTY FORMERLY LEASED TO AMOCO
- HANSEN PROPERTY DEVELOPMENT, INC. (FORMERLY GST) D.B.A. U-PICK-IT OF KANSAS CITY
- HOUSE OF BURGESSES LLC PROPERTY (FORMERLY GST) D.B.A. MIDWEST SCRAP MANAGEMENT
- CTE PROPERTIES LLC PROPERTY (FORMERLY GST) D.B.A. CUSTOM TRUCK & EQUIPMENT
- ONE STEEL GRINDING SYSTEMS LLC PROPERTY (FORMERLY GST)
- BLUE SUMMIT LLC (FORMERLY GST)

NOTES:

1. APPROXIMATE FACILITY BOUNDARY, AS DEFINED IN PERMIT, IS SHOWN. AS INDICATED, PORTIONS OF THE FACILITY ARE NO LONGER OWNED BY AK STEEL.
2. AREAS HISTORICALLY DECOMMISSIONED AND DEMOLISHED: NO. 1 MELT SHOP, ROD MILL, ROLL SHOP, AND NO. 2 MELT SHOP.
3. LOCATIONS OF SWMUS 23, 28, AND 29 ARE UNKNOWN.
4. LOCATIONS OF SWMUS AND AOCS NOT INCLUDED IN THE 1994 RCRA PART B PERMIT ARE APPROXIMATE AND NOT BASED ON SURVEY INFORMATION. THE LOCATIONS OF THESE SWMUS AND AOCS ARE BASED UPON FIGURE 6 OF THE RCRA FACILITY ASSESSMENT (TETRA TECH, 1992).

NORTH

500' 0' 500' 1000'
SCALE IN FEET

Burns & McDonnell

Figure 1-2
FACILITY MAP
AK STEEL KANSAS CITY FACILITY

NOTE:
LEGEND
LINE 1
LINE 2
LINE 3

42 X 30

RCRA
524964