Lithologic Cross-Section A-A'

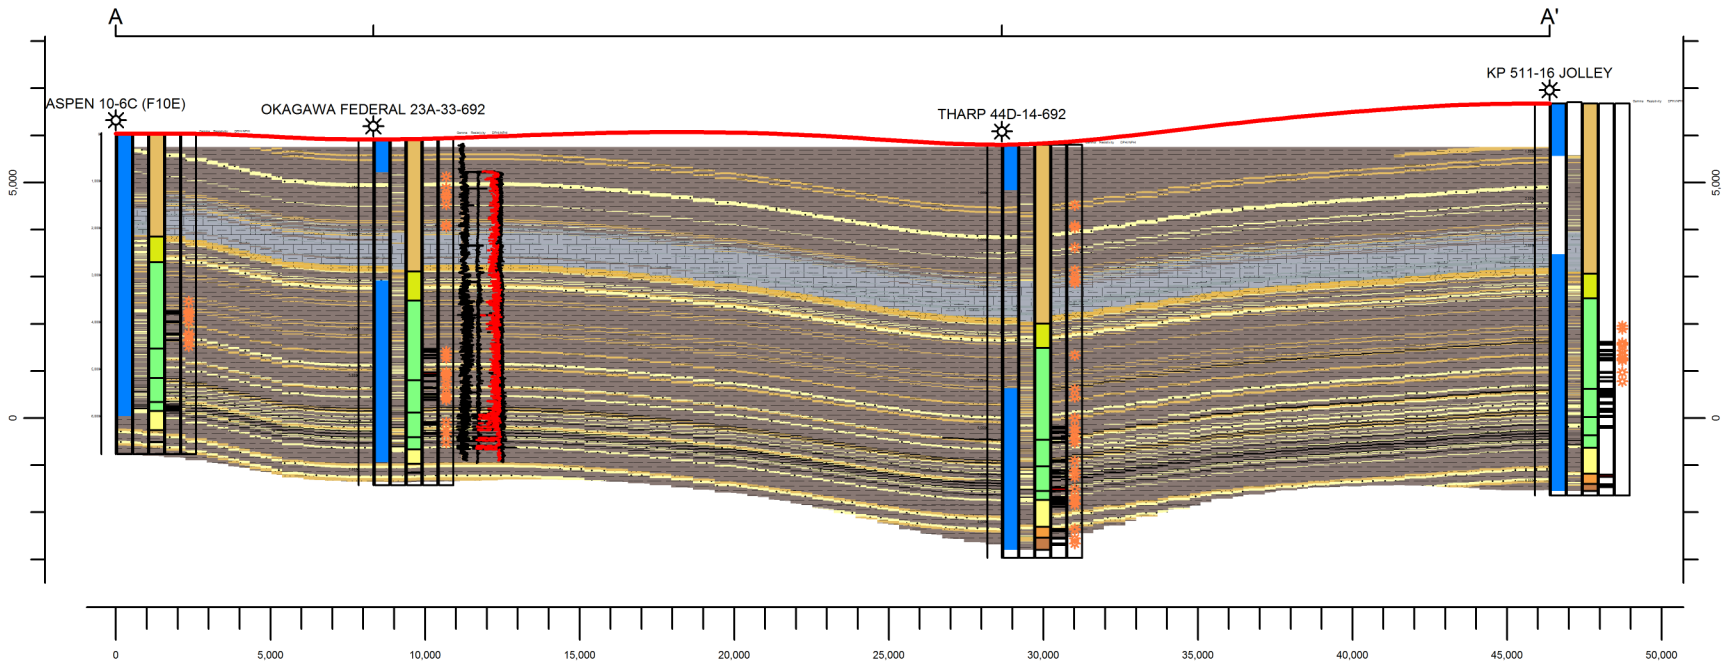

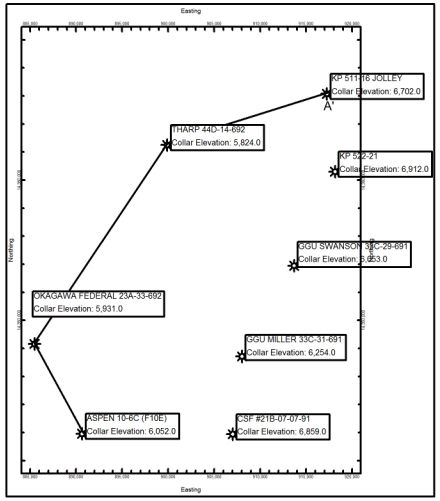

Plan View Cross-Section A-A'