Lithologic Cross-Section B-B'

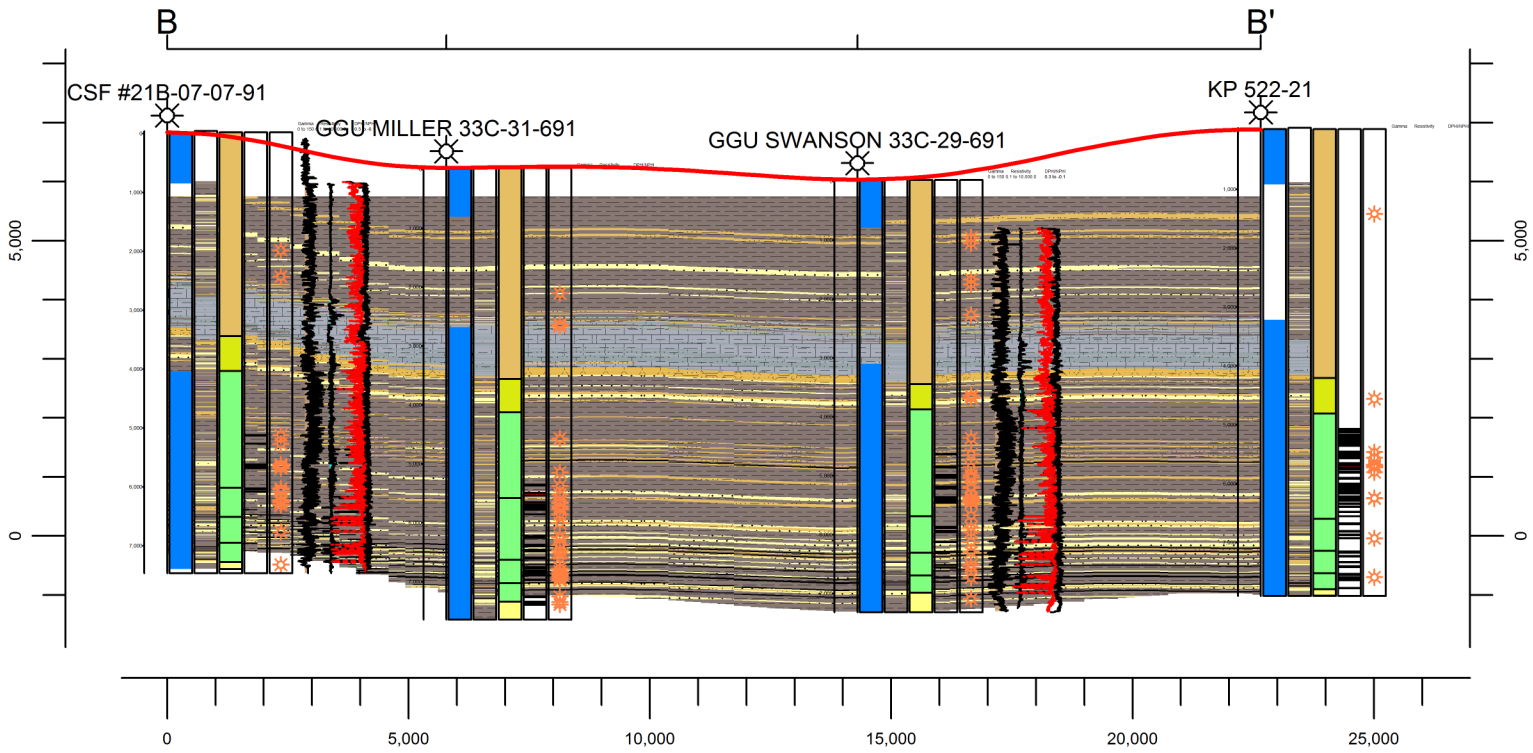

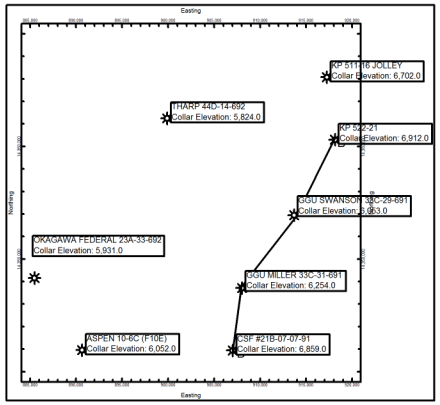

Plan View: Cross-Section B-B'