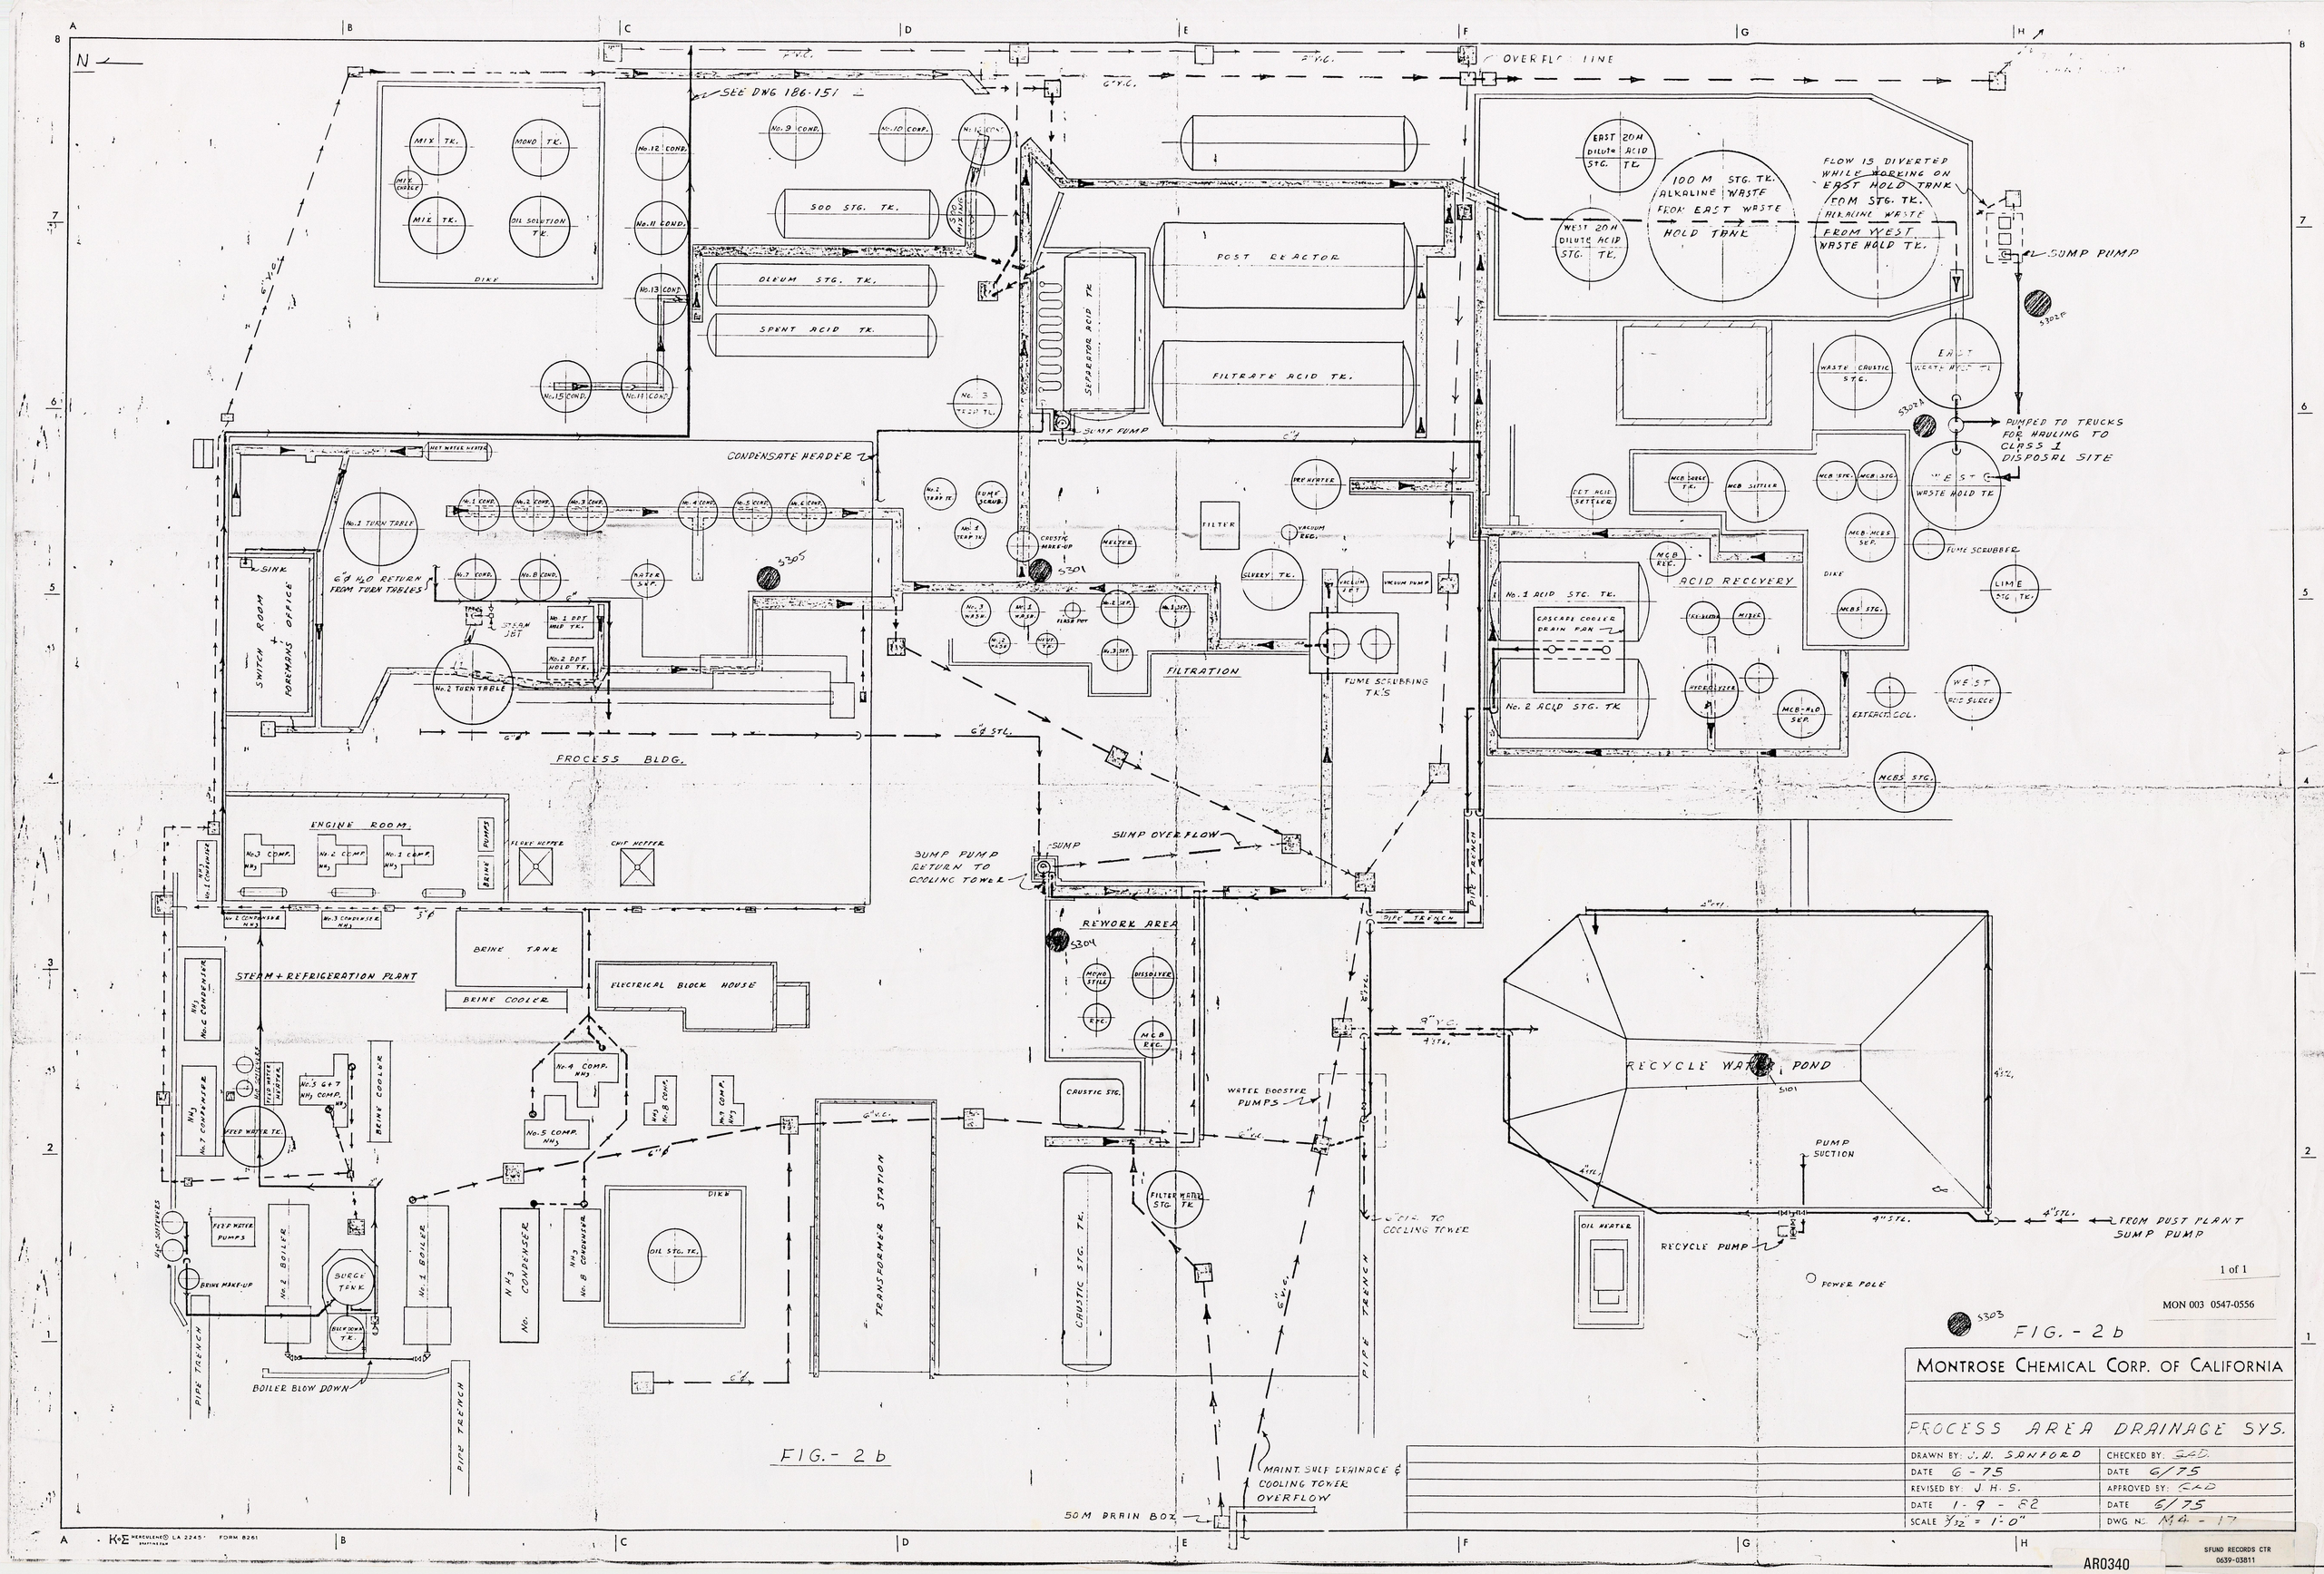

1 of 1

MON 003 0547-0556

MONTROSE CHEMICAL CORP. OF CALIFORNIA

PROCESS AREA DRAINAGE SYS.

DRAWN BY: J. H. SANFORD	CHECKED BY: GAD
DATE 6-75	DATE 6/75
REVISED BY: J. H. S.	APPROVED BY: GAD
DATE 1-9-82	DATE 6/75
SCALE 1/32" = 1'-0"	DWG No. M4-17

K+E MERCULENE LA 2245 FORM 8261

AR0340

SFUND RECORDS CTR 0639-03811