ATTACHMENT R

SFUND RECORDS CTR
2166-00842

SFUND RECORDS CTR
88130263
ITX 2166-00842

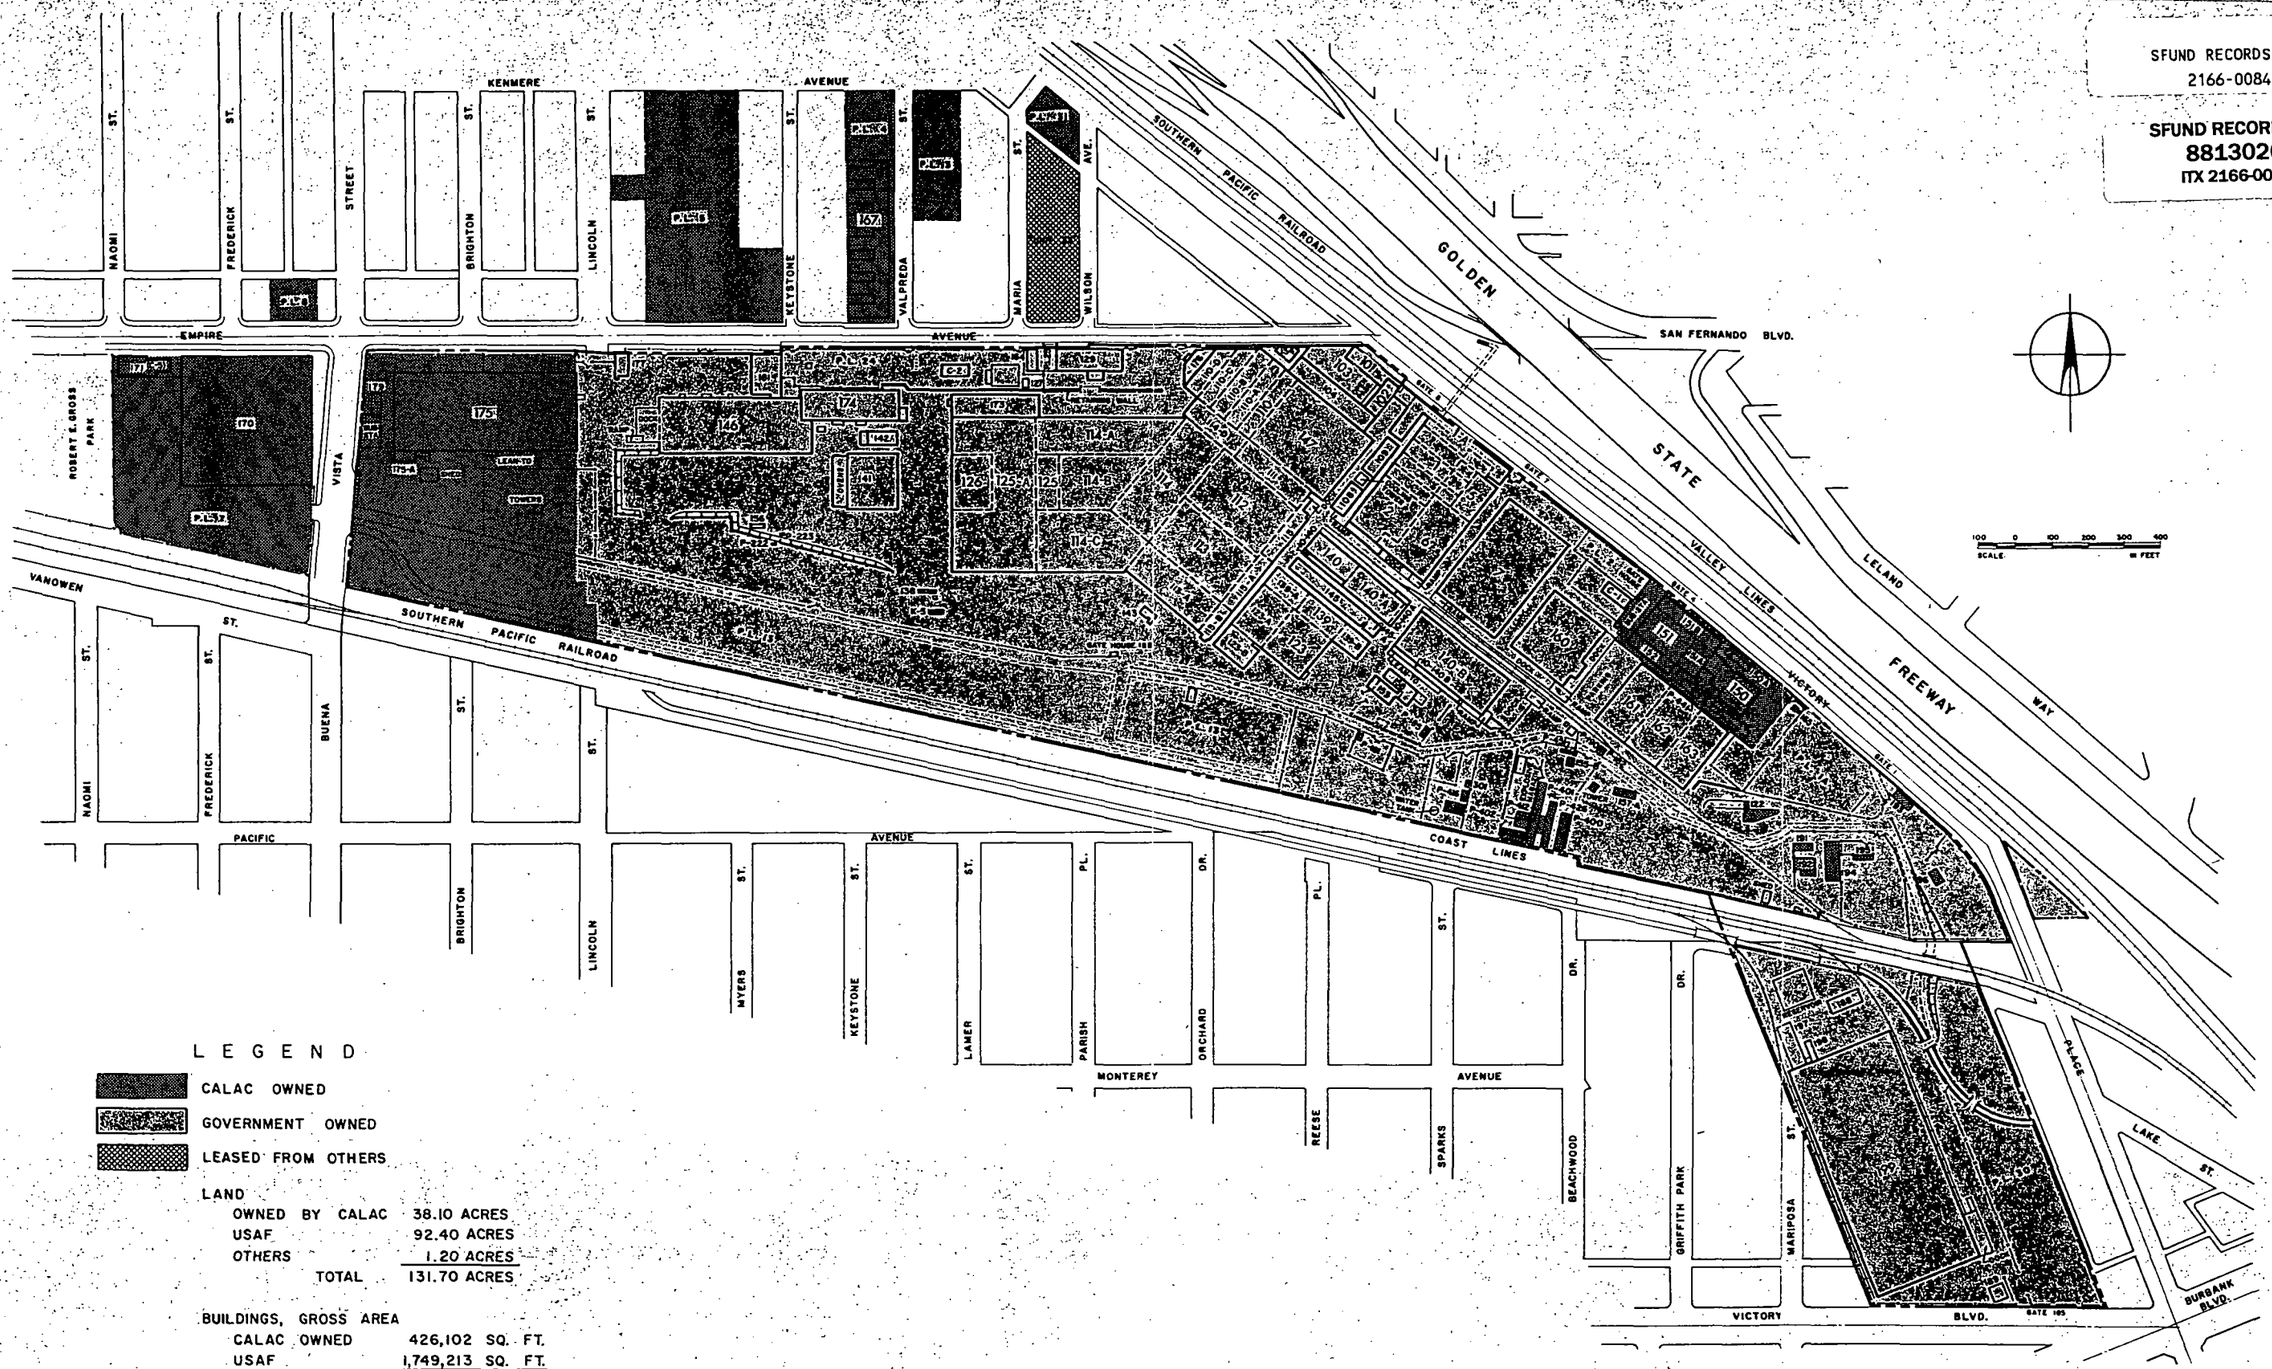

LEGEND

- CALAC OWNED
- GOVERNMENT OWNED
- LEASED FROM OTHERS

LAND

OWNED BY CALAC	38.10 ACRES
USAF	92.40 ACRES
OTHERS	1.20 ACRES
TOTAL	131.70 ACRES

BUILDINGS, GROSS AREA

CALAC OWNED	426,102 SQ. FT.
USAF	1,749,213 SQ. FT.
GROSS TOTAL	2,175,315 SQ. FT.

NOTE: OWNERSHIP AS OF 1-1-65

1946-1975

OWNERSHIP OF BUILDINGS AND LAND

Plant B-1