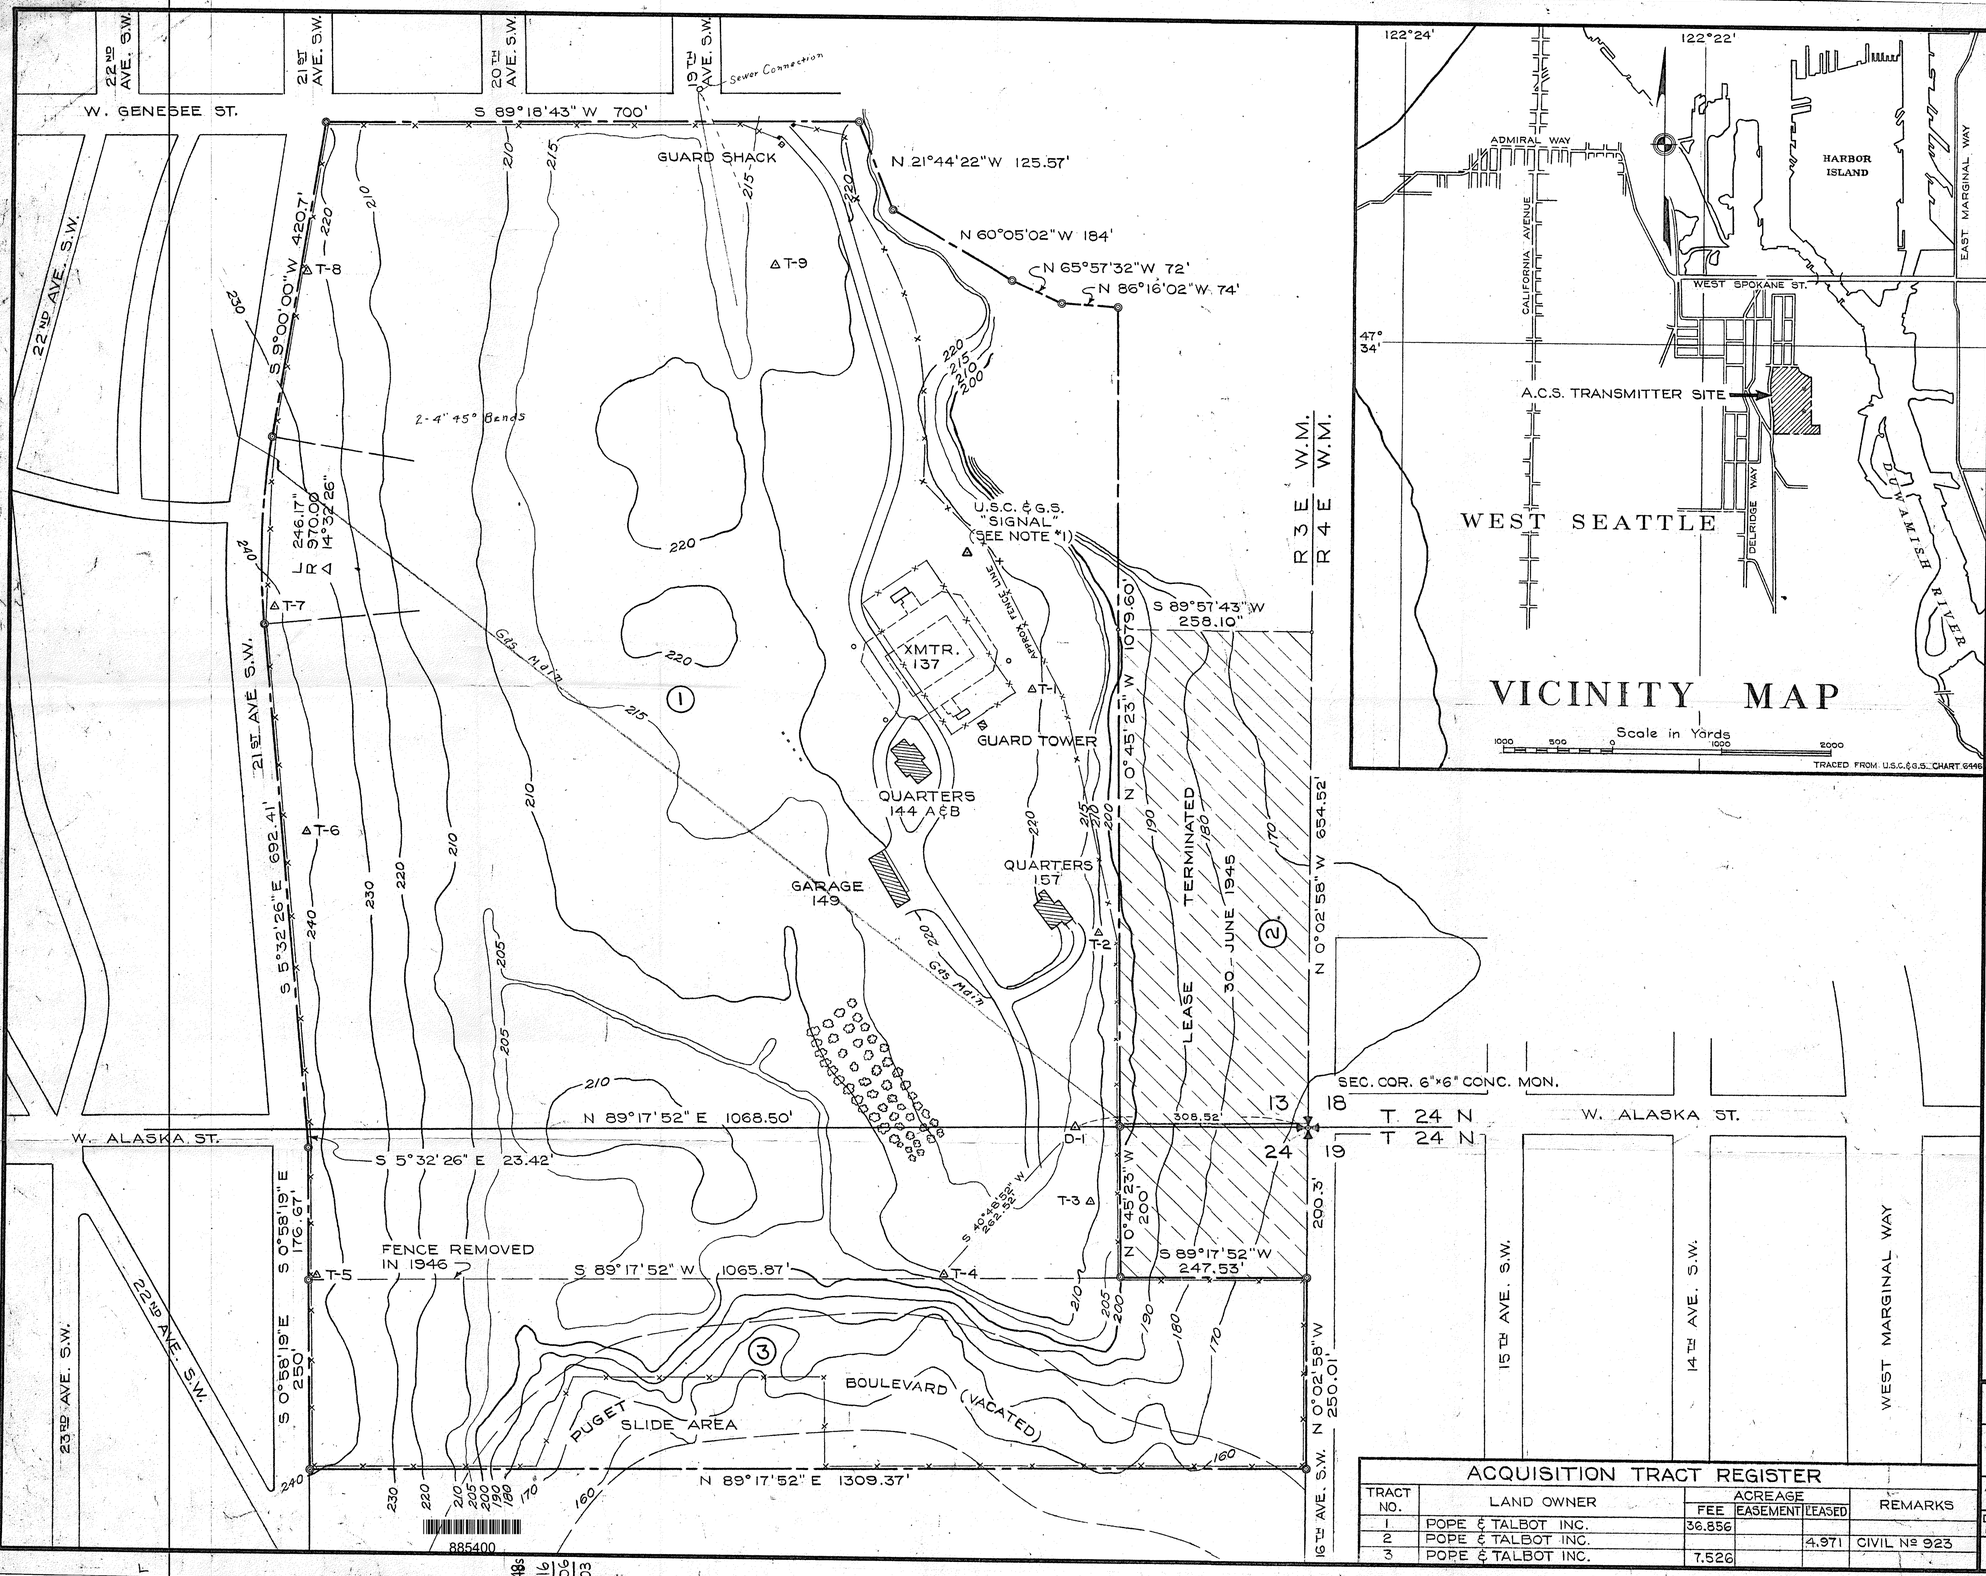

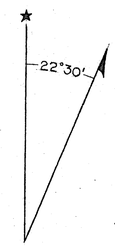

MAGNETIC DECLINATION OF 1951
ANNUAL DECREASE 3'

LONG: 122°21'20"W
LAT : 47°33' 48"N

ASSOCIATED DRAWINGS

NUMBER	DESCRIPTION
17-3-RAD-103	ANTENNA LAYOUT
17-3-RAD-200	POLE LAYOUT
17-3-RAD-100	CONTROL LEADS TO TUNING HOUSES
17-3-RAD-101	COAXIAL CABLE LAYOUT
17-3-RAD-304	GEN. PLAN A.C.S. XMTR. STATION
17-3-GEN-1	SEATTLE GENERAL LAYOUT & KEY MAP

SCHEDULE OF ISSUES & REVISIONS

ISS.	REV.	DATE	DFTN.	DESCRIPTION
3	-	12-MAY-53	R.M.H.	REDRAWN TO REPLACE DE-TERIORATING ORIGINAL.
3	1	30-NOV-54	RMH	ADDED APPROX FENCE LINE

GENERAL NOTES

1. U.S.C. & G.S. "SIGNAL" ROUND BRASS PLATE SET IN CONCRETE APPROXIMATELY 2'-0" FROM 300" STEEL POLE.
2. INFORMATION PROCURED FROM A.C.S. FIELD SURVEY & CORPS OF ENGINEERS DWGS. N-202-13, SHT. Nº 3 ; N-202-6 & SE-RE-1
3. TRACT 2 FORMERLY COMBINED WITH TRACT 3. ORDER DISMISSING ACTION, DATED 9 JAN. 1947, CIVIL Nº 923, TERMINATED ACTION ON THIS LEASEHOLD, WHICH EXPIRED ON 30 JUNE 1945.
4. TRANSMITTER SITE CONSISTS OF 36.856 ACRES FEE-OWNED LAND & 7.527 ACRES UNDER CONDEMNATION. TOTAL 44.382 ACRES, 31.96 ACRES IN SEC. 13 & 12.422 ACRES IN SEC. 24.

ACQUISITION TRACT REGISTER

TRACT NO.	LAND OWNER	ACREAGE FEE	ACREAGE EASEMENT	ACREAGE LEASED	REMARKS
1	POPE & TALBOT INC.	36.856			
2	POPE & TALBOT INC.			4.971	CIVIL Nº 923
3	POPE & TALBOT INC.	7.526			

SEATTLE, WASHINGTON
A.C.S. TRANSMITTER STATION

PLOT PLAN

ALASKA COMMUNICATION SYSTEM SIGNAL CORPS U.S. ARMY				SCALE 1"=100'
DATE DWN: 12-MAY-1953	DRAWN BY: R.M.H.	CHECKED BY: JGK	ENGINEER: —	APPROVED BY: OAS

17-3-RAD-102-3/1

148s/16-06-03