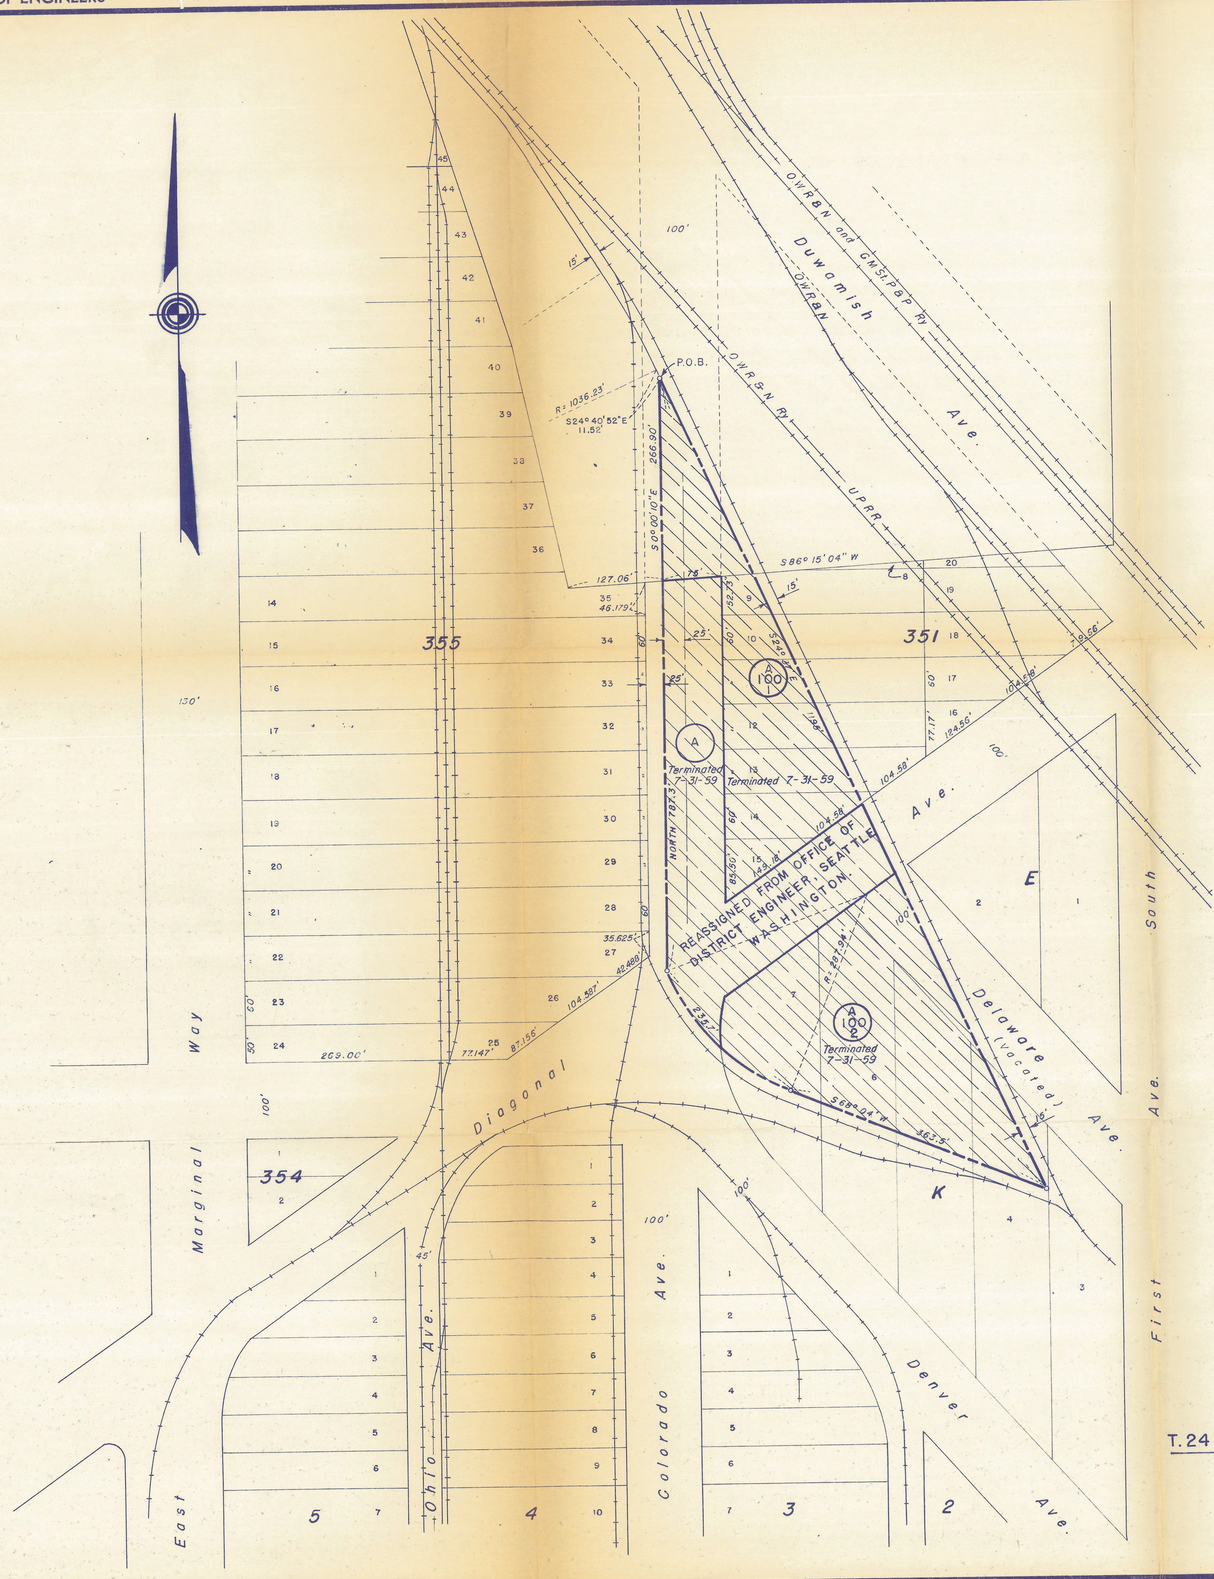

ACQUISITION TRACT REGISTER

TRACT NO.	LAND OWNER	ACREAGE PERMIT	ACREAGE LEASE	REMARKS
A	Department of the Army	1.62		PERMIT NO. A8119, DA-45 TO USE STREET AREA FOR STORAGE FORMERLY DESIGNATED TRACT 26P OFFICE OF THE DISTRICT ENGINEER, SEATTLE, WASH. REASSIGNED EFFECTIVE 7-1-53 BY 2ND IND. C.G., 6TH ARMY TO NPD, 3-28-53.
A100-1	Oregon Washington Railroad & Navigation		1.45	DA45-108-ENG-4750. FORMERLY DA45-108-ENG-2309. REASSIGNED, EFFECTIVE 7-1-53. FROM OFFICE OF THE DISTRICT ENGINEER, SEATTLE, WASH. FORMERLY SHOWN AS TRACT 17.
	Company & Union Pacific Railroad Company			
A100-2	Oregon Washington Railroad & Navigation		1.81	DA45-108-ENG-4750. FORMERLY DA45-108-ENC-2309. REASSIGNED, EFFECTIVE 7-1-53, FROM OFFICE OF THE DISTRICT ENGINEER, SEATTLE, WASH. FORMERLY SHOWN AS TRACT 18.
	Company & Union Pacific Railroad Company			

STATE INDEX

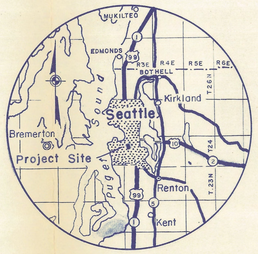

VICINITY MAP

SCALE
10 5 0 10
MILES

FINAL PROJECT MAP

AGENCY: DEPARTMENT OF THE ARMY

STATE: WASHINGTON

COUNTY: KING

DIVISION: NORTH PACIFIC

DISTRICT: SEATTLE

ARMY AREA: SIXTH

LOCATION OF PROJECT

IN ~~MILES~~ ~~OF~~ SEATTLE

MILES OF

TRANSPORTATION FACILITIES

RAILROADS: N.P., U.P., C.M.ST.P. & P.

STATE ROADS: 1 & 2

FEDERAL ROADS: 99 & 10

AIR LINES:

ACQUISITION

TOTAL ACRES ACQUIRED: 4.88

ACRES FEE:

ACRES TRANSFERRED:

ACRES LEASED: 3.26

ACRES LESSER INTERESTS PERMIT (1): 1.62

DISPOSAL

TOTAL ACRES DISPOSED OF: 4.88

ACRES SOLD:

ACRES TRANSFERRED:

ACRES LEASES TERMINATED: 3.26

ACRES LESS. INT'S. TERMINATED PERMIT (1): 1.62

ACRES REASSIGNED:

ACRES TO:

LEGEND

EXCEPT FOR THE SPECIAL SYMBOLS SHOWN BELOW, MAP SYMBOLS ARE STANDARD IN ARMY MAP SERVICE TECHNICAL MANUAL NO. 23.

RESERVATION LINE

RESERVATION LINE (Actual Survey)

TRACT BOUNDARY LINE

TRACT NUMBER

AVIGATION EASEMENT

CONTOUR LINE

DISPOSAL

ACQUISITION AUTHORIZATION

RE-D Unnumbered... dated 28 March 1953.

NOTE: The boundary of this installation was compiled from recorded plats.

T. 24 N., R. 4 E., W.M.

DATE	REVISIONS	BY
31 July '59	Added disposal	R.C.G.
11 May '59	Due to Re-Audit	R.C.G.

SEGMENT "A"

DEPARTMENT OF THE ARMY
OFFICE OF THE SEATTLE DISTRICT ENGINEER
NORTH PACIFIC DIVISION

DRAWN BY: C.M.B.
TRACED BY: C.M.B.
CHECKED BY: L.F.

SUBMITTED BY: F. A. Meserve, Chief, Cadastral Section

RECOMMENDED BY: Chief, Real Estate Division

APPROVED BY: W. A. Matthews, Colonel, Corps of Engineers

DATE August 28, 1953

REAL ESTATE

SEATTLE AREA DISPOSAL CENTER

MILITARY RESERVATION

OFFICE, CHIEF OF ENGINEERS, WASHINGTON 25, D. C.

AUDITED 3306

INSTALLATION OR PROJECT NO.

Scale 50' 0 100' 200'

SHEET 1 OF 1 DRAWING NO. SE-RE-444

ENG. FORM 1456-b REV. 10-1-51