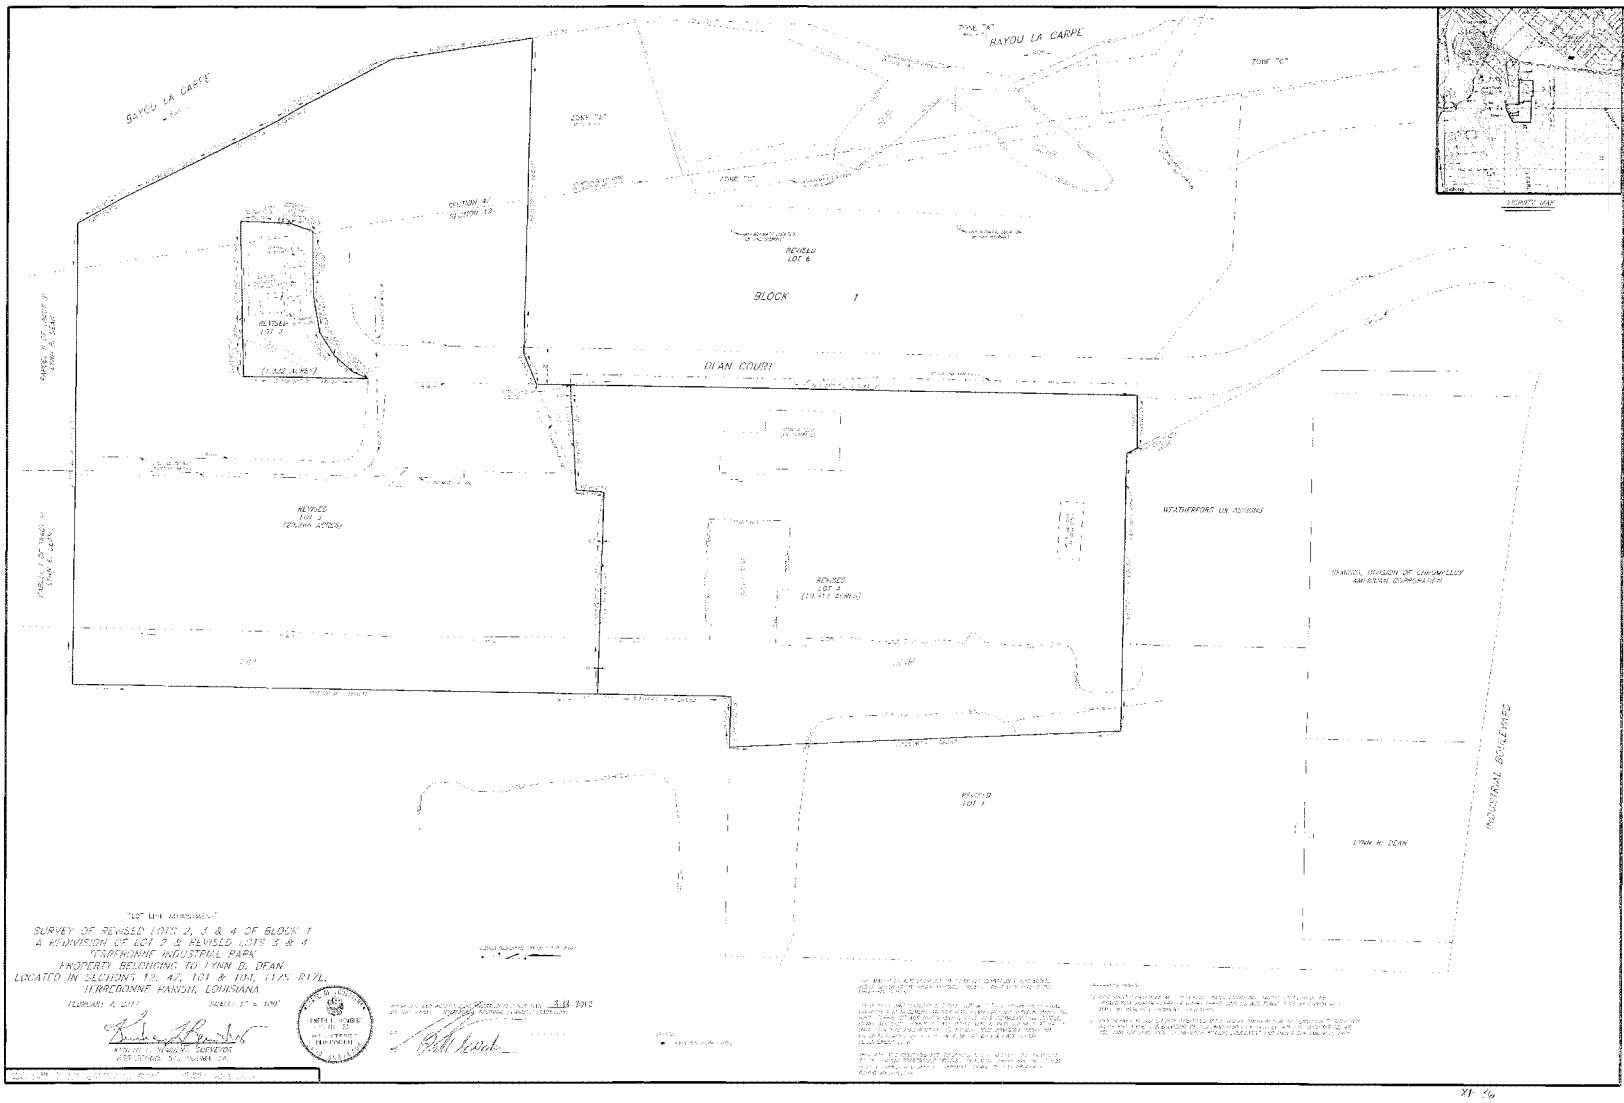
BAYOU LA CARPE
BAYOU LA CARPE
ZONE "A"
ZONE "C"
ZONE "B"
SECTION 47
SECTION 12
REVISED LOT 6
BLOCK 1
DEAN COURT
REVISED LOT 2
REVISED LOT 3
REVISED LOT 4
REVISED LOT 1
WEATHERFORD UK ADDITIONS
LYNN H. DEAN
INDUSTRIAL BOULEVARD
"LOT LINE ADJUSTMENT"
SURVEY OF REVISED LOTS 2, 3 & 4 OF BLOCK 1
A REDIVISION OF LOT 2 & REVISED LOTS 3 & 4
TERREBONNE INDUSTRIAL PARK
PROPERTY BELONGING TO LYNN B. DEAN
LOCATED IN SECTIONS 12, 47, 101 & 104, T17S-R17E,
TERREBONNE PARISH, LOUISIANA
FEBRUARY 7, 2017
SCALE: 1" = 100'
ASSOCIATES, SURVEYOR
ASS SERVICE, ST., LOUISIANA
3-14-2012

9527771