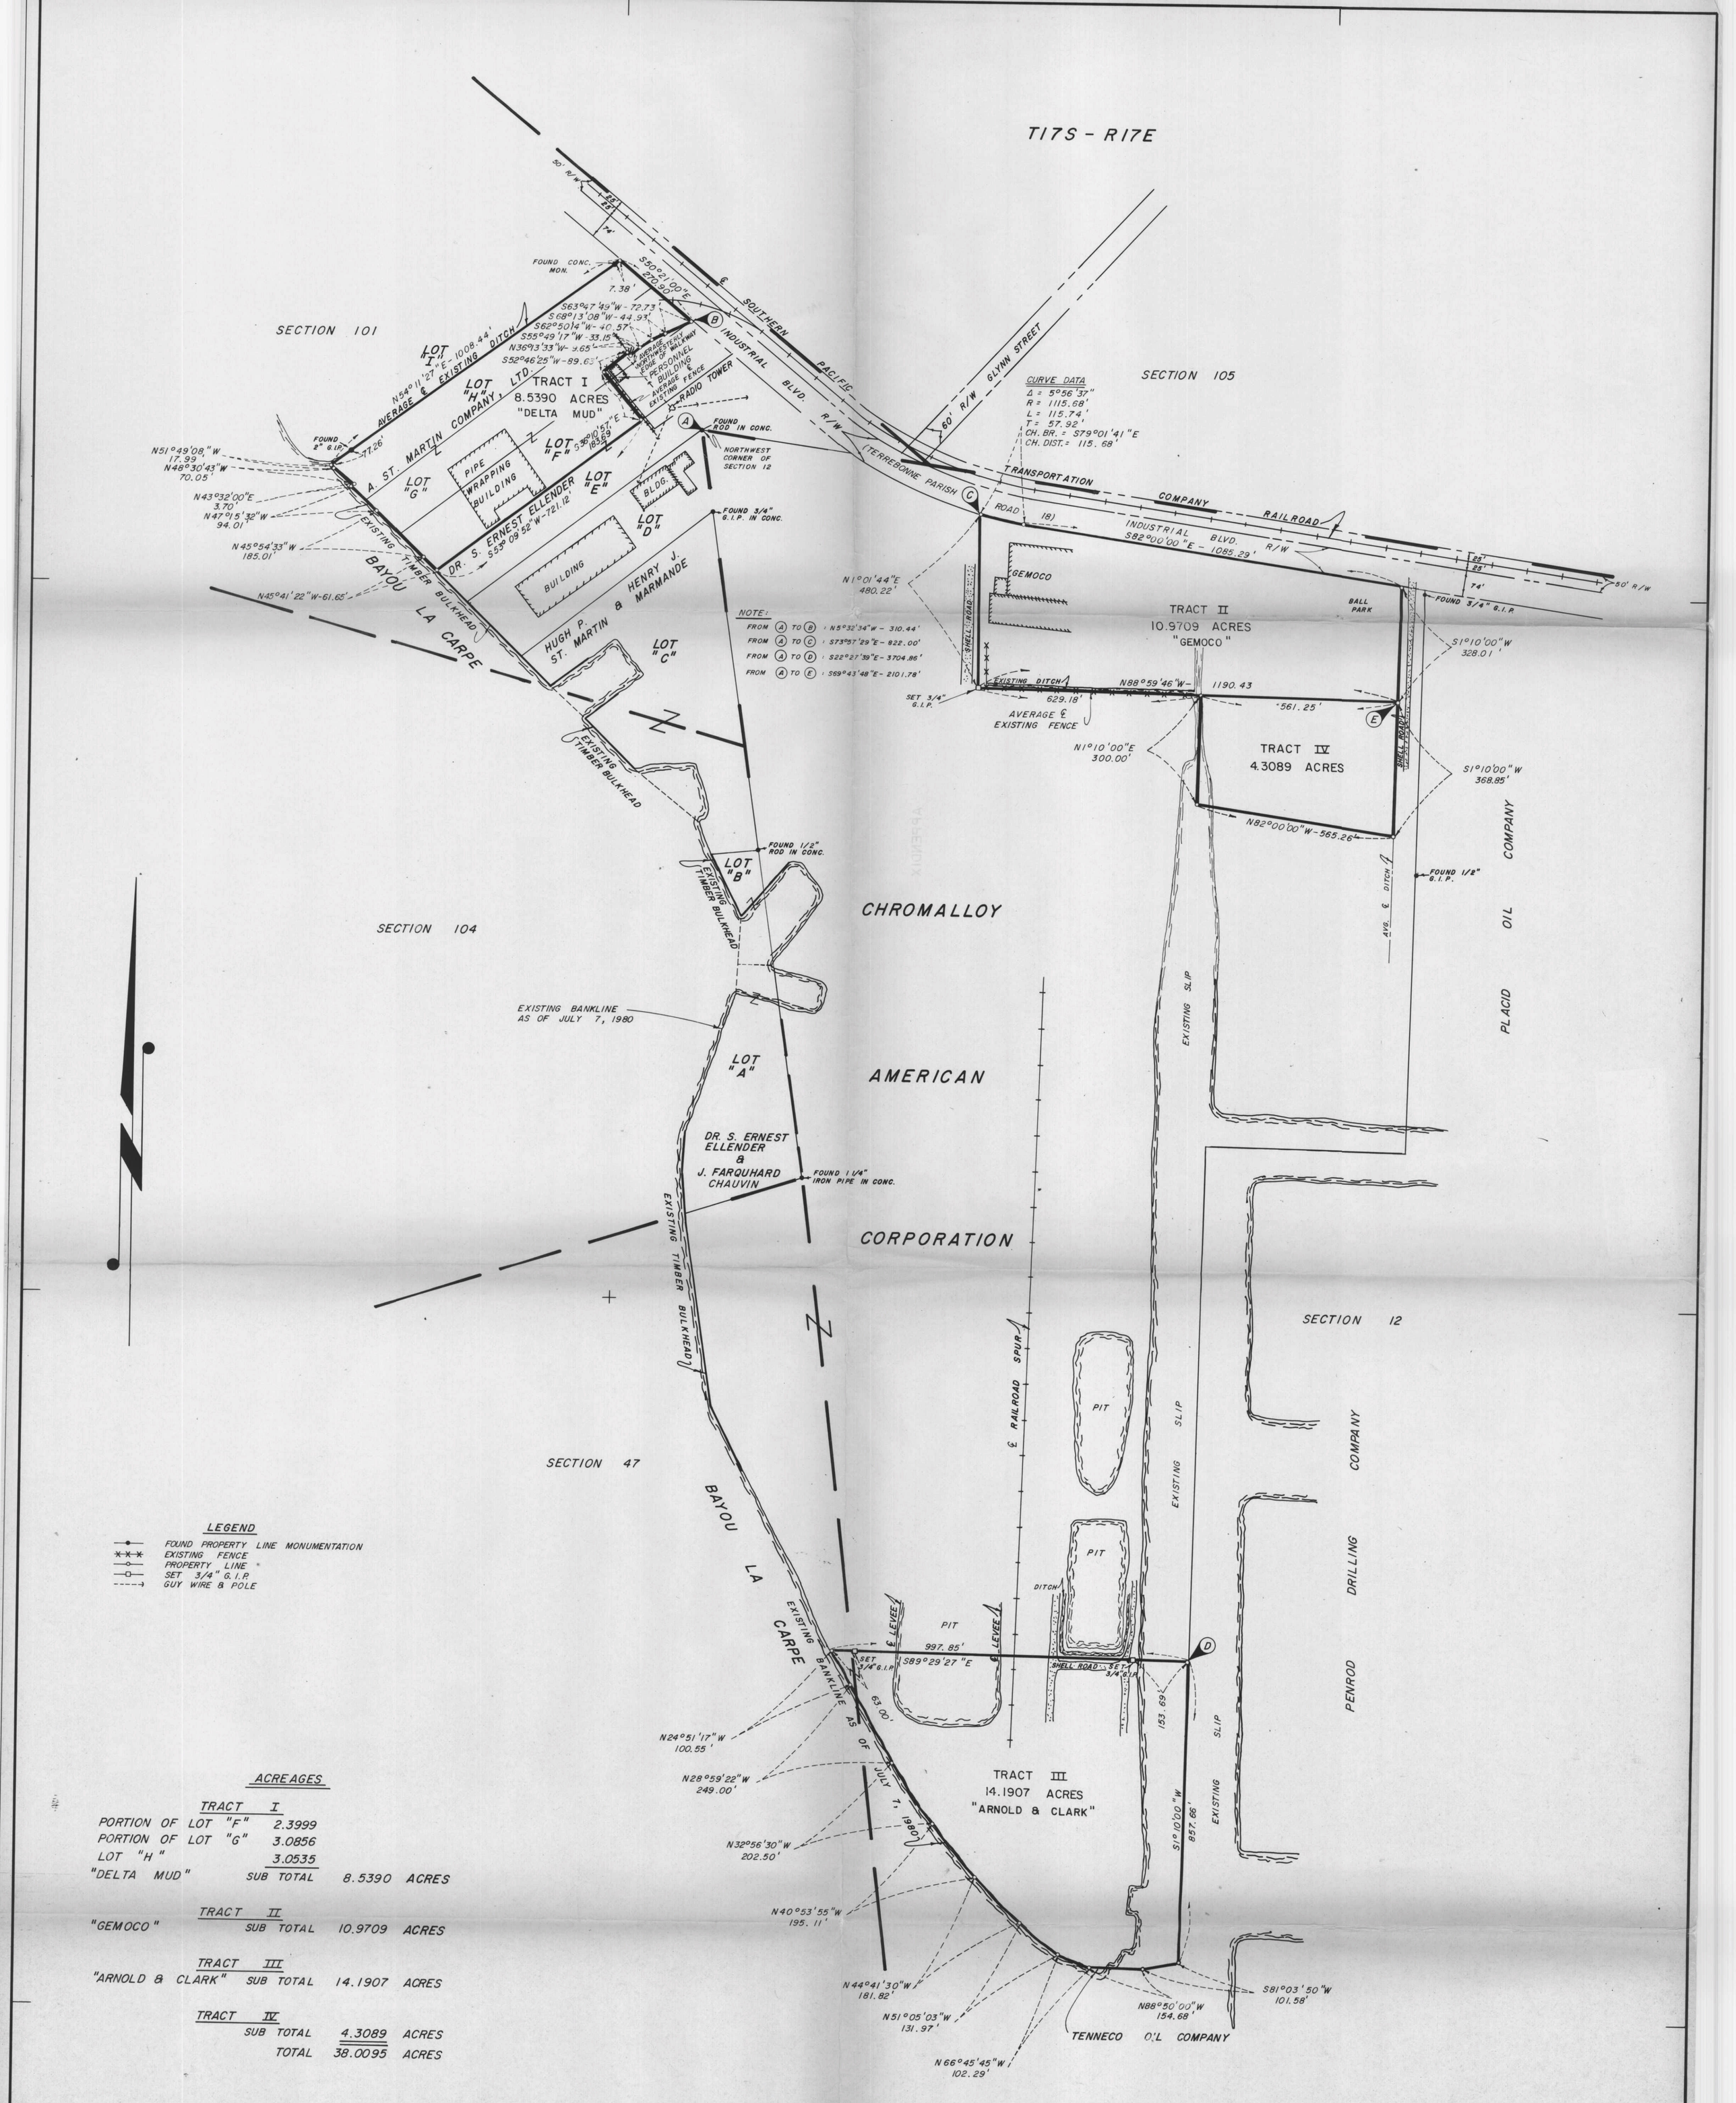

LEGEND

- FOUND PROPERTY LINE MONUMENTATION
- EXISTING FENCE
- PROPERTY LINE
- SET 3/4" G.I.P.
- GUY WIRE & POLE

ACREAGES

TRACT I		
PORTION OF LOT "F"	2.3999	
PORTION OF LOT "G"	3.0856	
LOT "H"	3.0535	
"DELTA MUD" SUB TOTAL	8.5390	ACRES
TRACT II		
"GEMOCO" SUB TOTAL	10.9709	ACRES
TRACT III		
"ARNOLD & CLARK" SUB TOTAL	14.1907	ACRES
TRACT IV		
SUB TOTAL	4.3089	ACRES
TOTAL	38.0095	ACRES

CHROMALLOY AMERICAN CORPORATION
CHROMALLOY NATURAL RESOURCES DIVISION
SURVEY OF TRACTS I, II & III
IN SECTIONS 12, 47, & 101, T17S-R17E,
TERREBONNE PARISH, LOUISIANA

T. BAKER SMITH & SON, INC.
CIVIL ENGINEERS - LAND SURVEYORS
HOUMA, LOUISIANA
JULY 16, 1980
REV. 7/24/80

STATE OF LOUISIANA
CHARLES M. CAMP
REG. No. 339
REGISTERED
LAND SURVEYOR

APPROVED: Charles M. Camp

GRAPHIC SCALE IN FEET
200' 100' 0 200' 400' 600' 800' 1000'

9528115

1