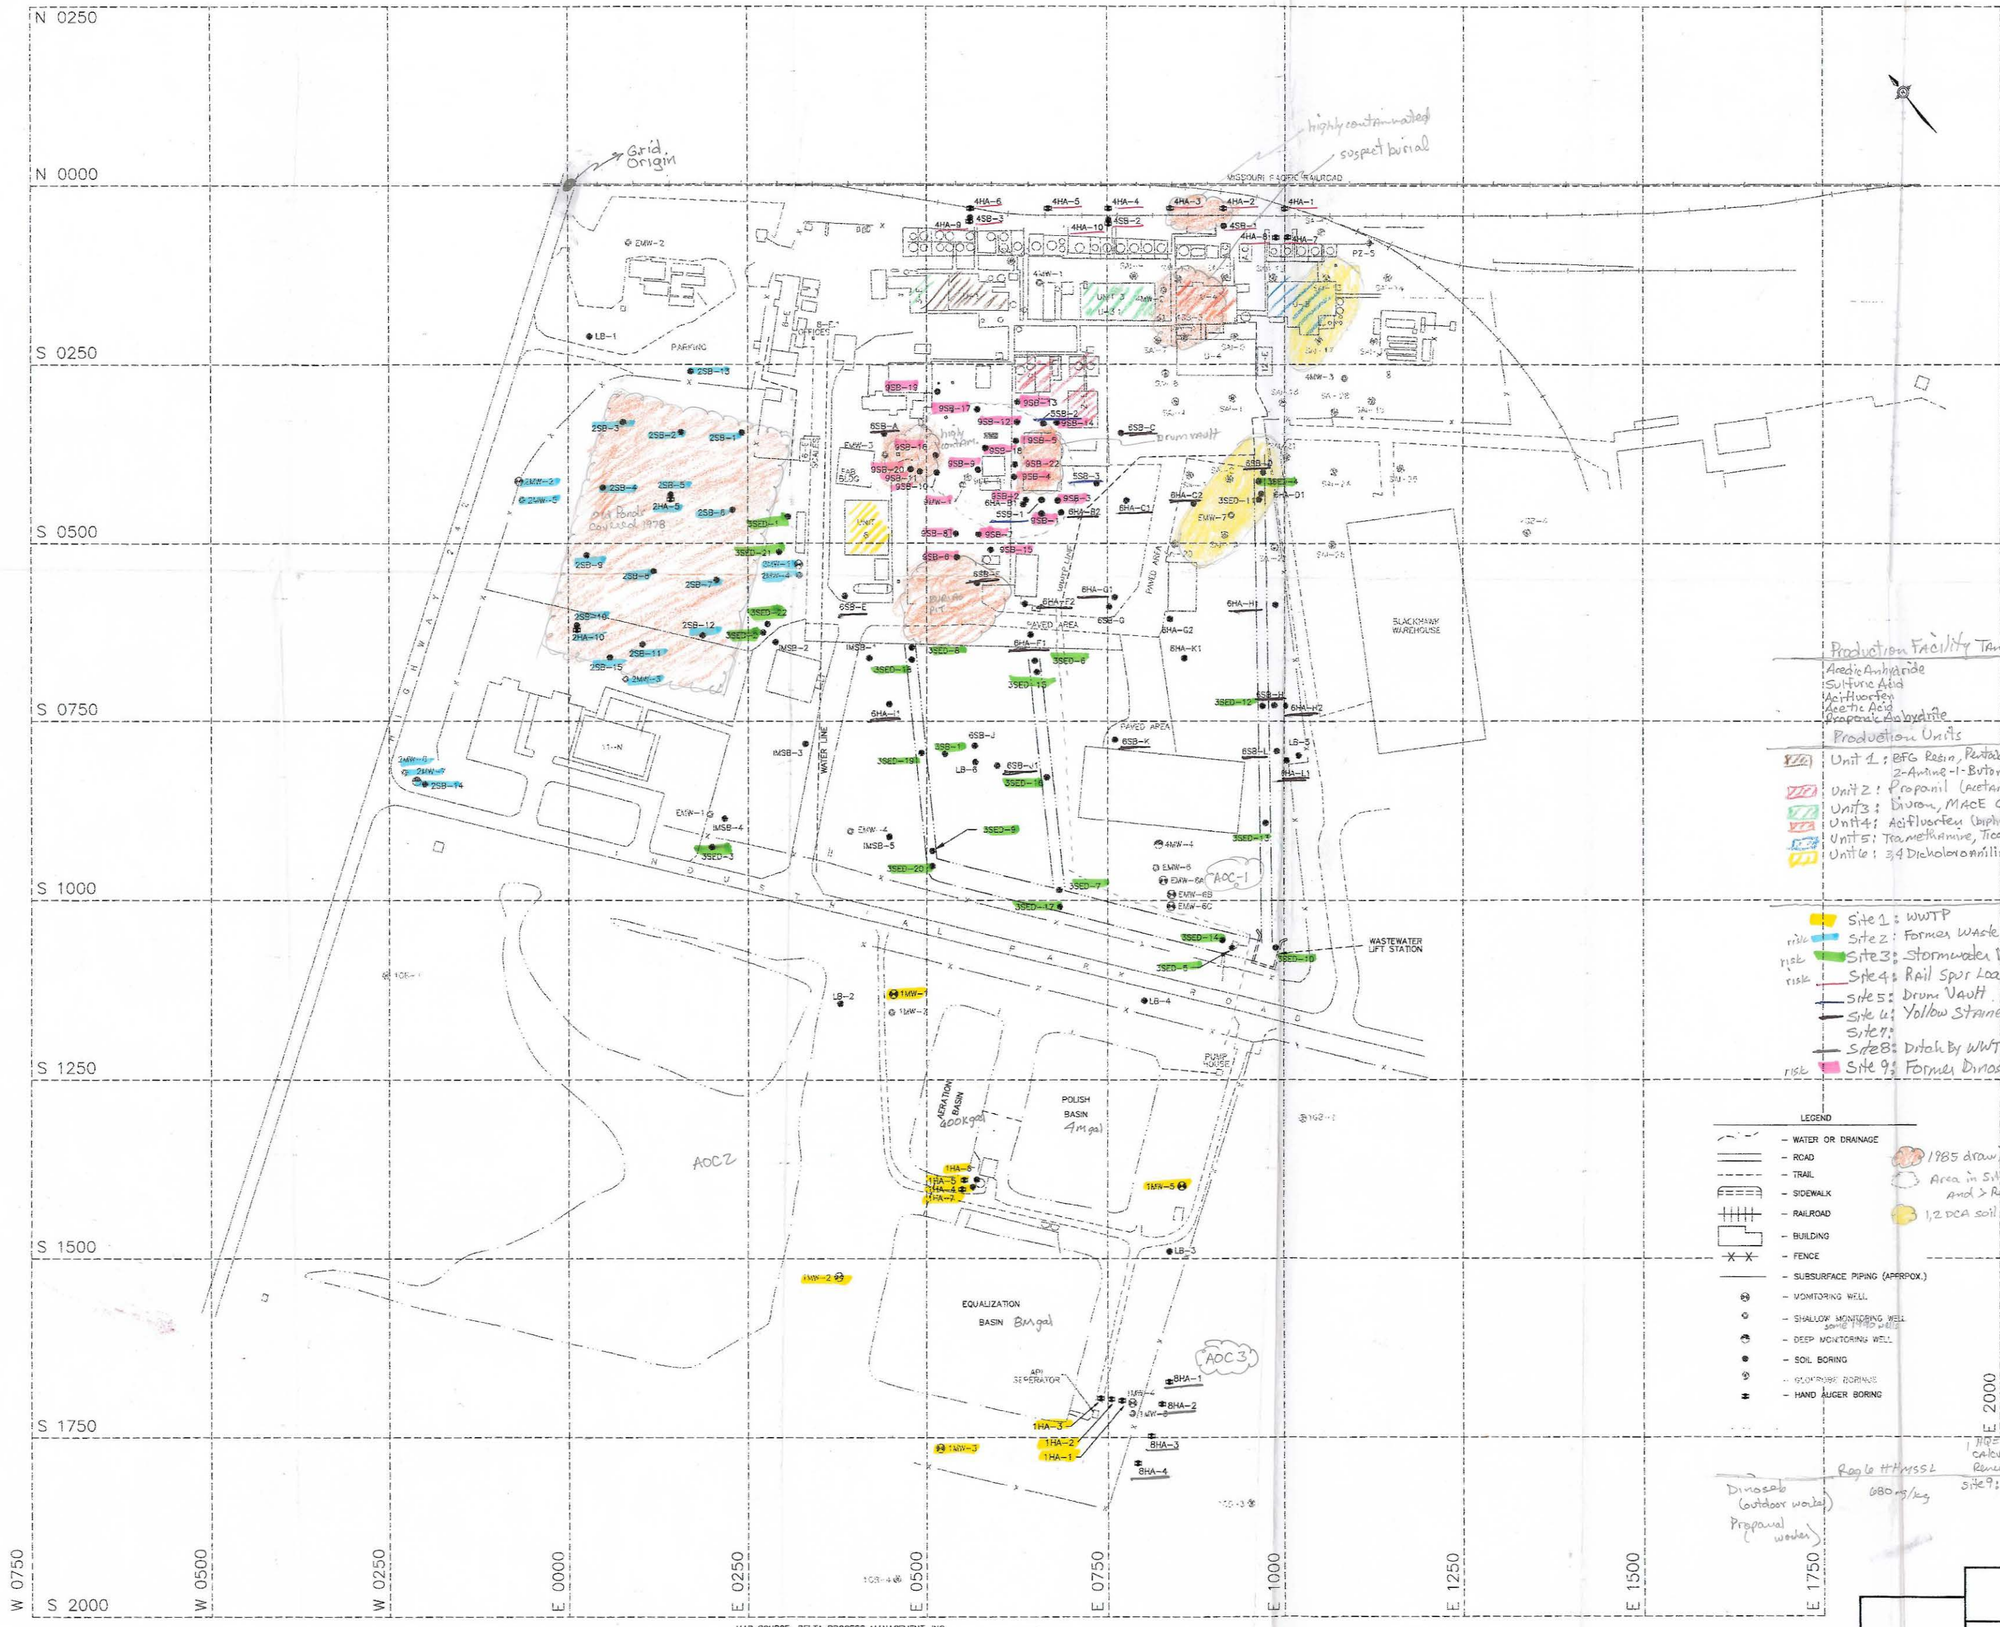

MAP SOURCE: DELTA PROCESS MANAGEMENT, INC.

9542321

REVISION		
Rev Number: 005	Rev Date: 06/28/96	Rev By: C. TRIPLETT
Rev Number: 004	Rev Date: 06/18/96	Rev By: C. TRIPLETT
Rev Number: 003	Rev Date: 06/18/96	Rev By: C. TRIPLETT
Rev Number: 002	Rev Date: 06/17/96	Rev By: C. TRIPLETT
Rev Number: 001	Rev Date: 05/15/96	Rev By: C. TRIPLETT

Environmental and Safety Designs, Inc.

EnSafe

5731 SUNNY CREEK DR. KENNESAW, 30144 (770)514-2042
NASHVILLE, TN. PENSACOLA, FL. AND RALEIGH, NC.

FIGURE E-1
SITE MAP
CEDAR CHEMICAL
FACILITY INVESTIGATION

Dr by: C. TRIPLETT	Tr by:	
Ck by: G. PIERCE	App by: J. BENNETT	Sheet 1
Date: 06/28/96	DWG Name: C2182SMP	Of 1