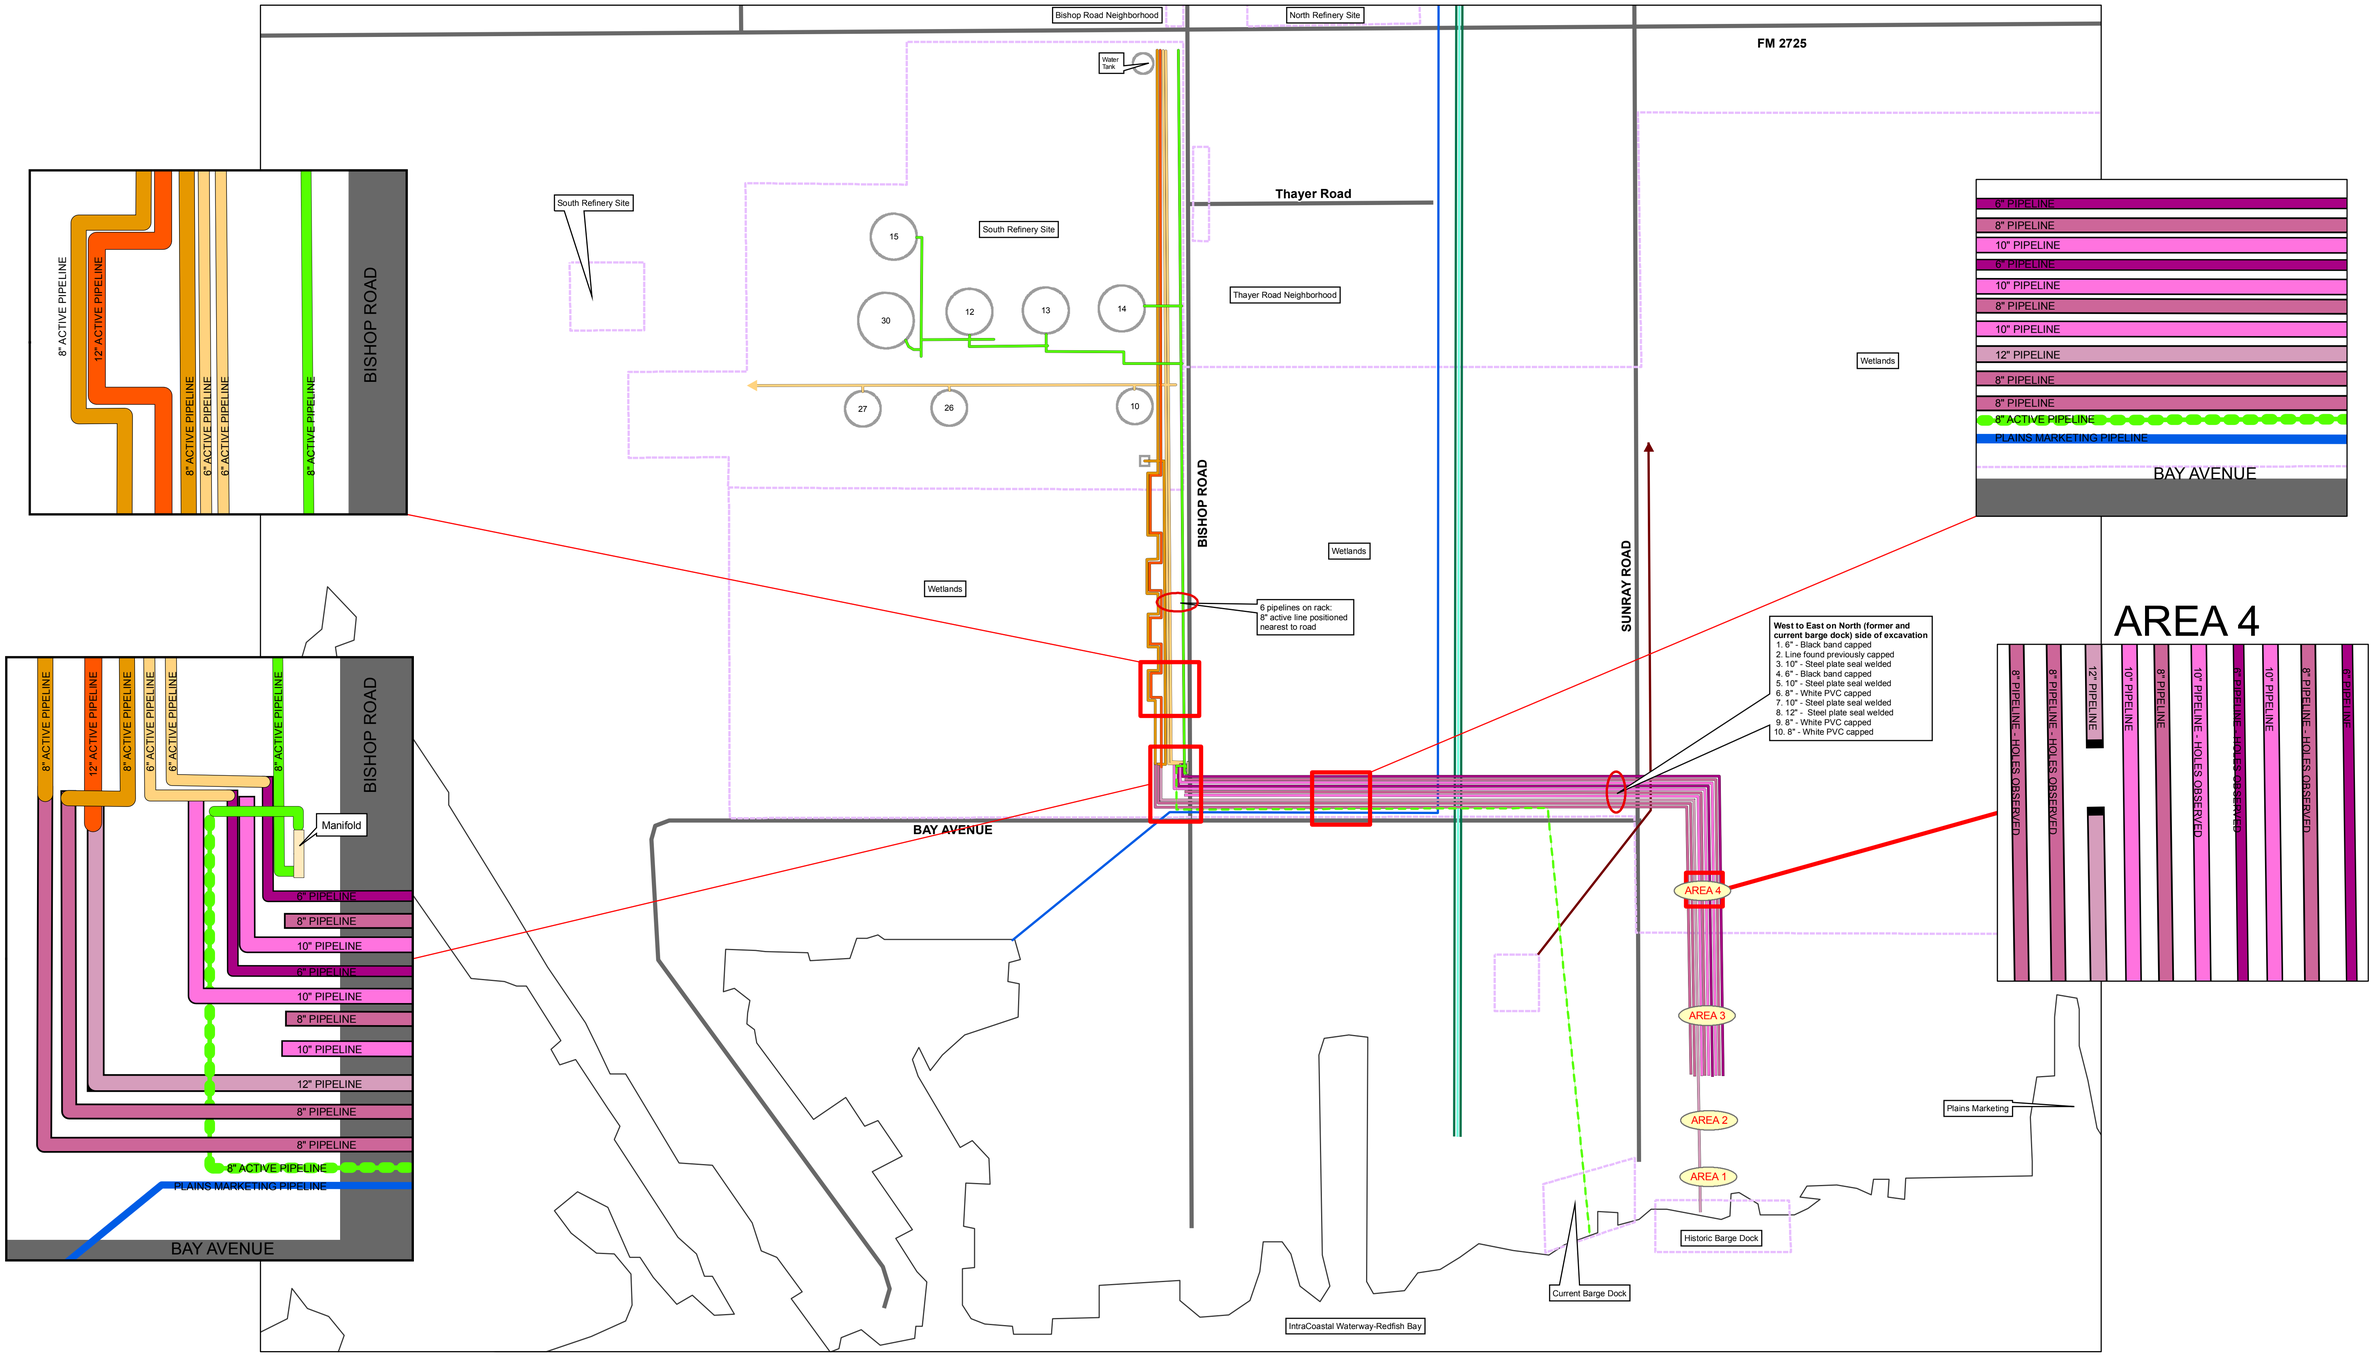

Figure 2a

PIPELINE MAP

Falcon Refinery
Ingleside, San Patricio County, Texas

Project No. 59752

Filename: Falcon Refinery w/o Aerial. mxd

KLEINFELDER EXPECT MORE
1340 Charwood Road, Suite I • Hanover, MD 21076 • (866) 862-9760

Drawn By: MAEA
Revised By: BNM
Checked By:
Date: 6/13/2007

9558338