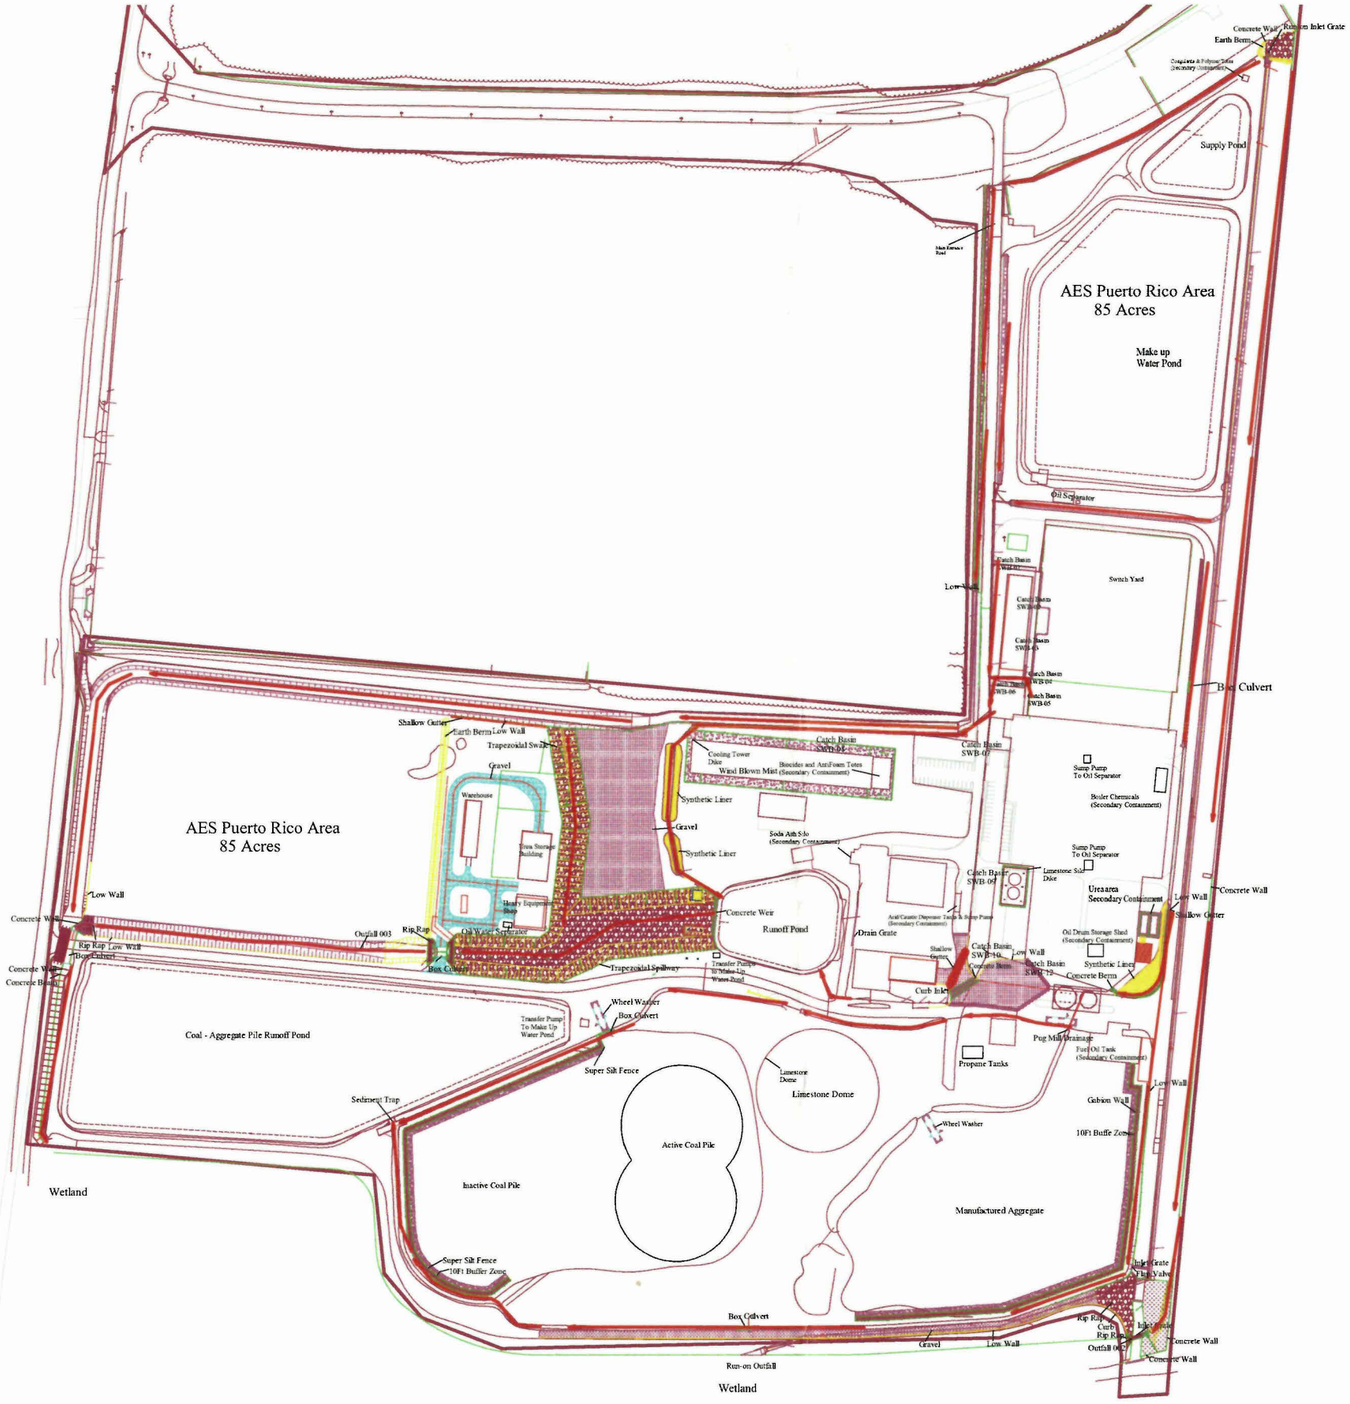
Concrete Wall
Rubber Inlet Grate
Earth Berm
Supply Pond
AES Puerto Rico Area
85 Acres
Make up
Water Pond
Oil Separator
Catch Basin
Switch Yard
Low Wall
Box Culvert
Shallow Gutter
Earth Berm
Low Wall
Trapezoidal Swale
Gravel
Warehouse
Cooling Tower
Dike
Biocides and Anti-Foam Totes
Wind Blown Mist (Secondary Containment)
Catch Basin
Synthetic Liner
Gravel
Soda Ash Silo
(Secondary Containment)
Sump Pump
To Oil Separator
Boiler Chemicals
(Secondary Containment)
Limestone Silo
Dike
Urea area
Secondary Containment
Concrete Wall
Low Wall
Shallow Gutter
AES Puerto Rico Area
85 Acres
Low Wall
Concrete Wall
Rip Rap
Outfall 003
Rip Rap
Low Wall
Box Culvert
Concrete Wall
Concrete Berm
Oil Water Separator
Box Culvert
Trapezoidal Spillway
Concrete Weir
Runoff Pond
Drain Grate
Shallow Gutter
Curb Inlet
Concrete Berm
Synthetic Liner
Old Drum Storage Shed
(Secondary Containment)
Transfer Pump
To Make Up
Water Pond
Wheel Washer
Box Culvert
Coal - Aggregate Pile Runoff Pond
Transfer Pump
To Make Up
Water Pond
Super Silt Fence
Limestone Dome
Limestone Dome
Propane Tanks
Pug Mill Drainage
Fuel Oil Tank
(Secondary Containment)
Sediment Trap
Active Coal Pile
Wheel Washer
Gabion Wall
10Ft Buffle Zone
Wetland
Inactive Coal Pile
Manufactured Aggregate
Super Silt Fence
10Ft Buffer Zone
Inlet Grate
Valve
Box Culvert
Rip Rap
Curb
Rip Rap
Outfall 002
Concrete Wall
Concrete Wall
Gravel
Low Wall
Run-on Outfall
Wetland