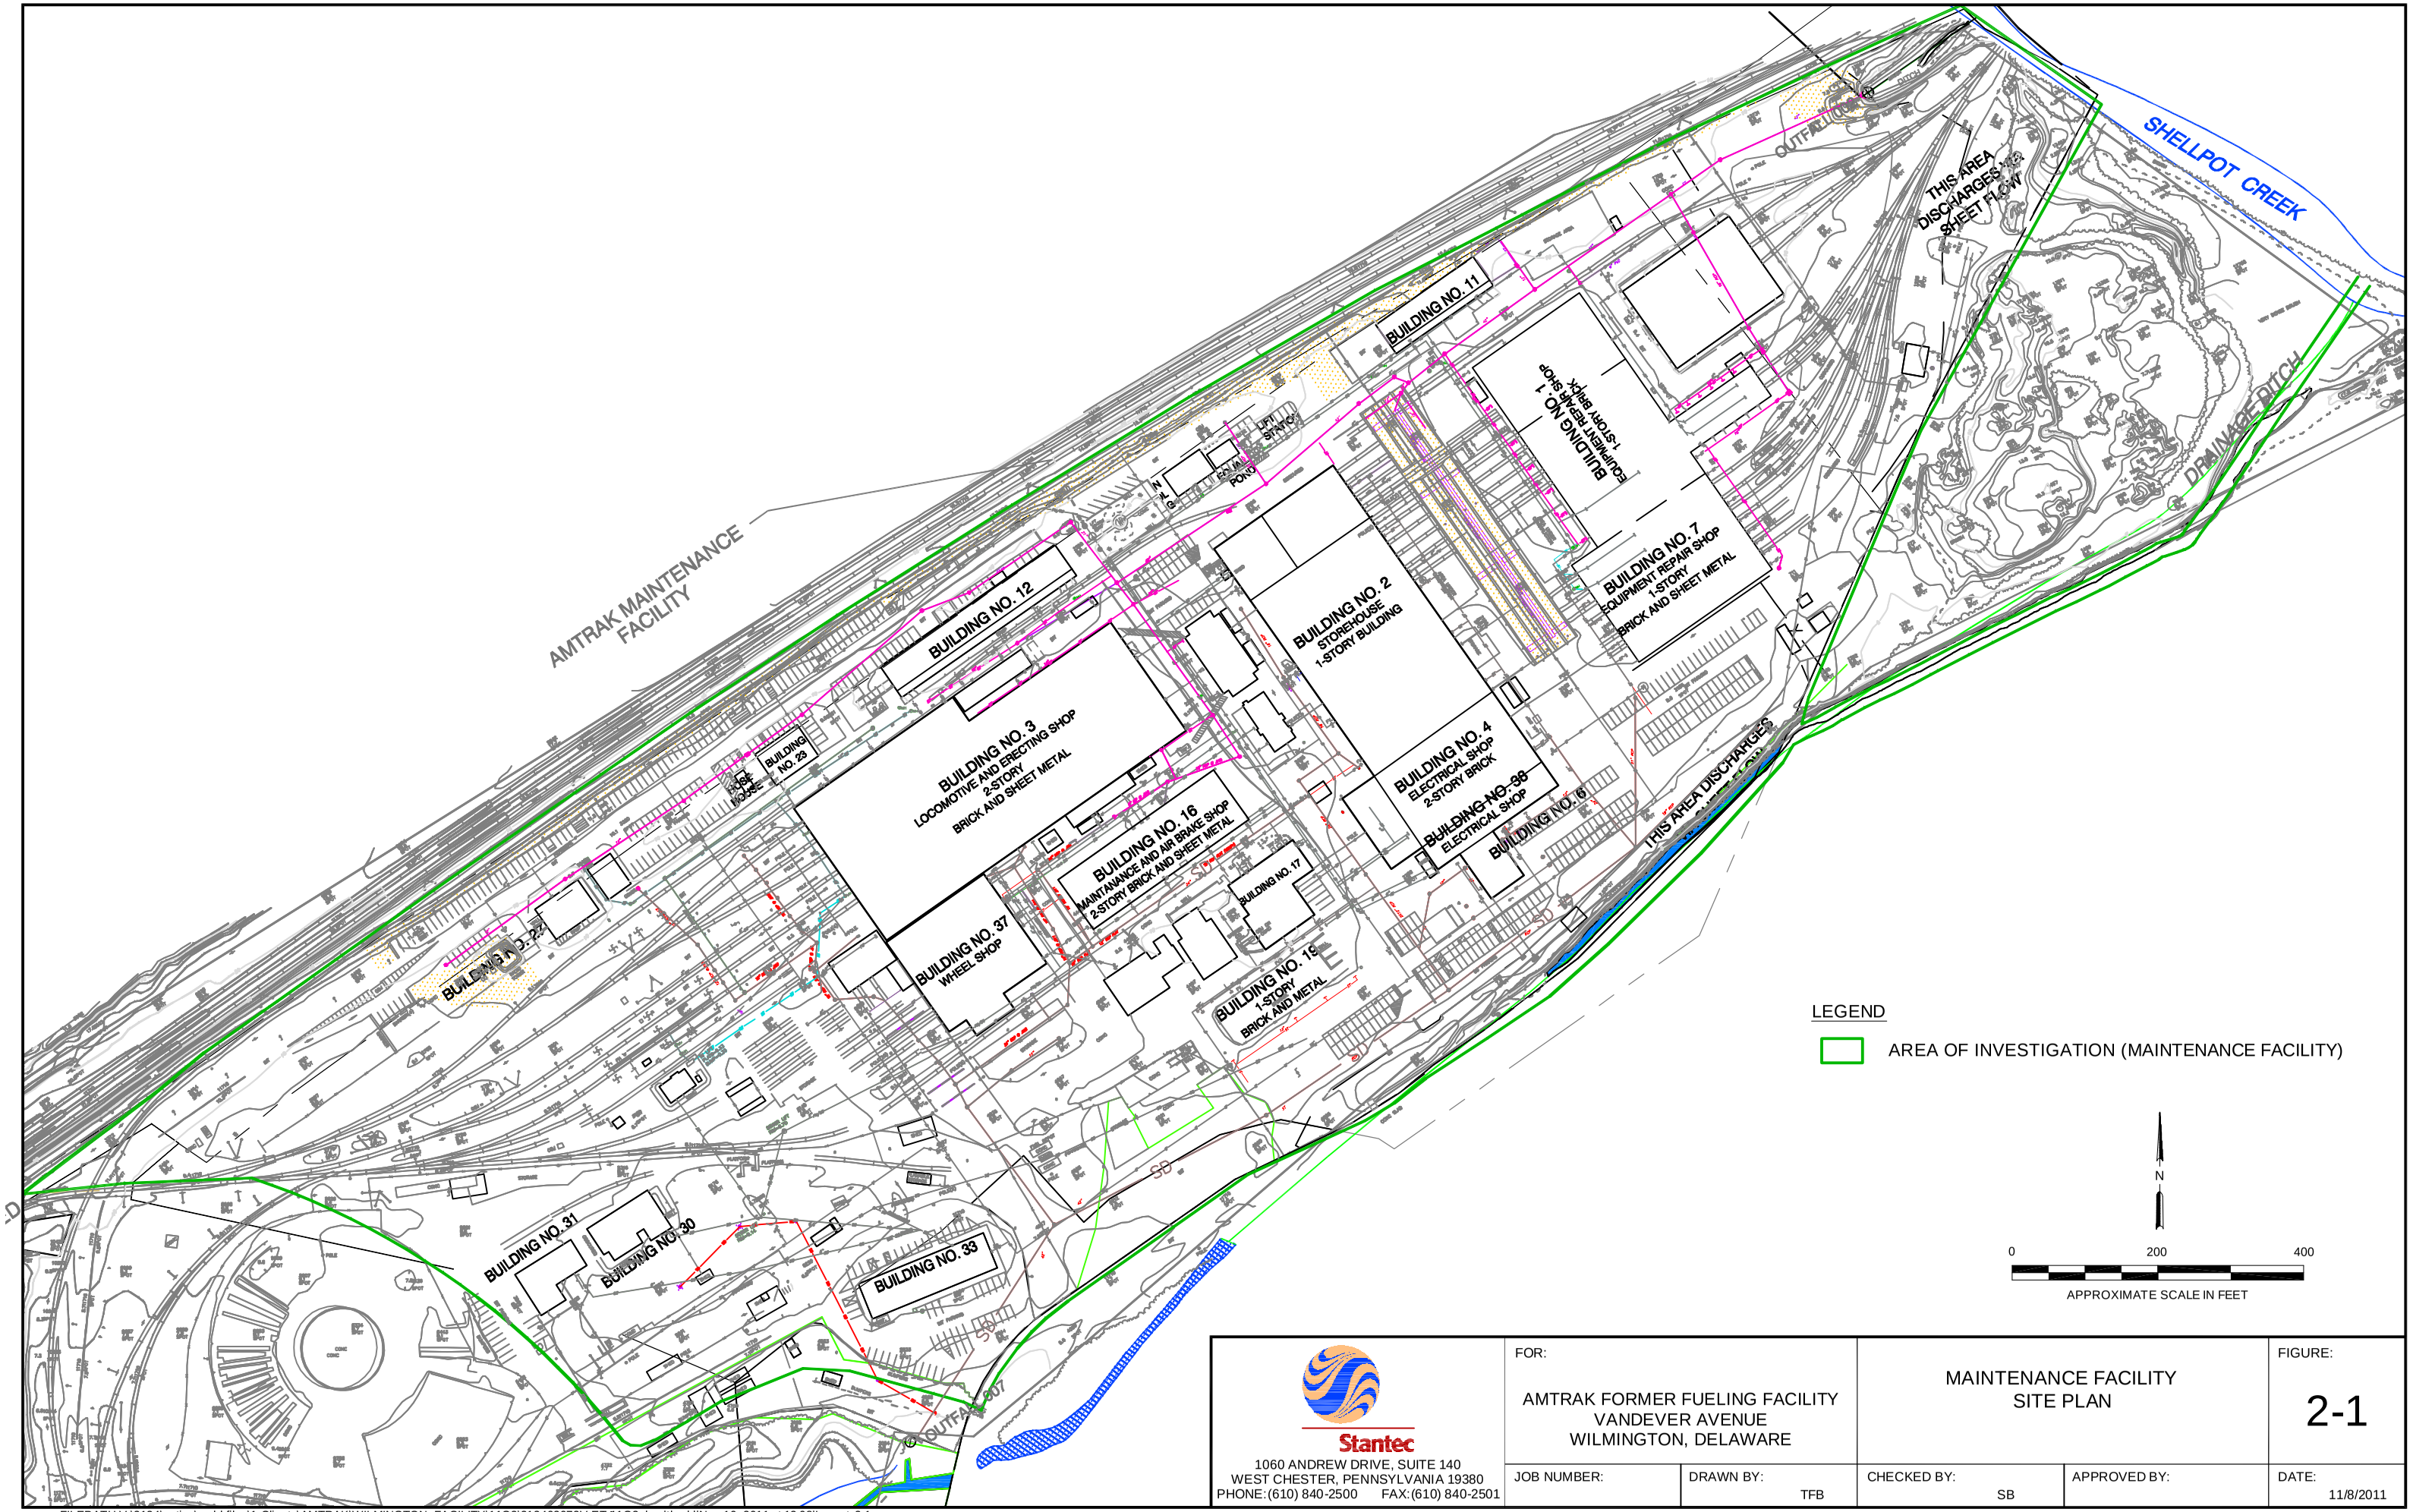

Stantec
1060 ANDREW DRIVE, SUITE 140
WEST CHESTER, PENNSYLVANIA 19380
PHONE:(610) 840-2500 FAX:(610) 840-2501

FOR:
AMTRAK FORMER FUELING FACILITY
VANDEVER AVENUE
WILMINGTON, DELAWARE

MAINTENANCE FACILITY
SITE PLAN

FIGURE: 2-1

JOB NUMBER:	DRAWN BY:	CHECKED BY:	APPROVED BY:	DATE:
	TFB	SB		11/8/2011

FILEPATH:V:\2134\active\cadd files\1-Clients\AMTRAK\WILMINGTON_FACILITY\11Q3\213402072V-ETA-Q3.dwg|tbudd|Nov 10, 2011 at 12:08|Layout: 2-1