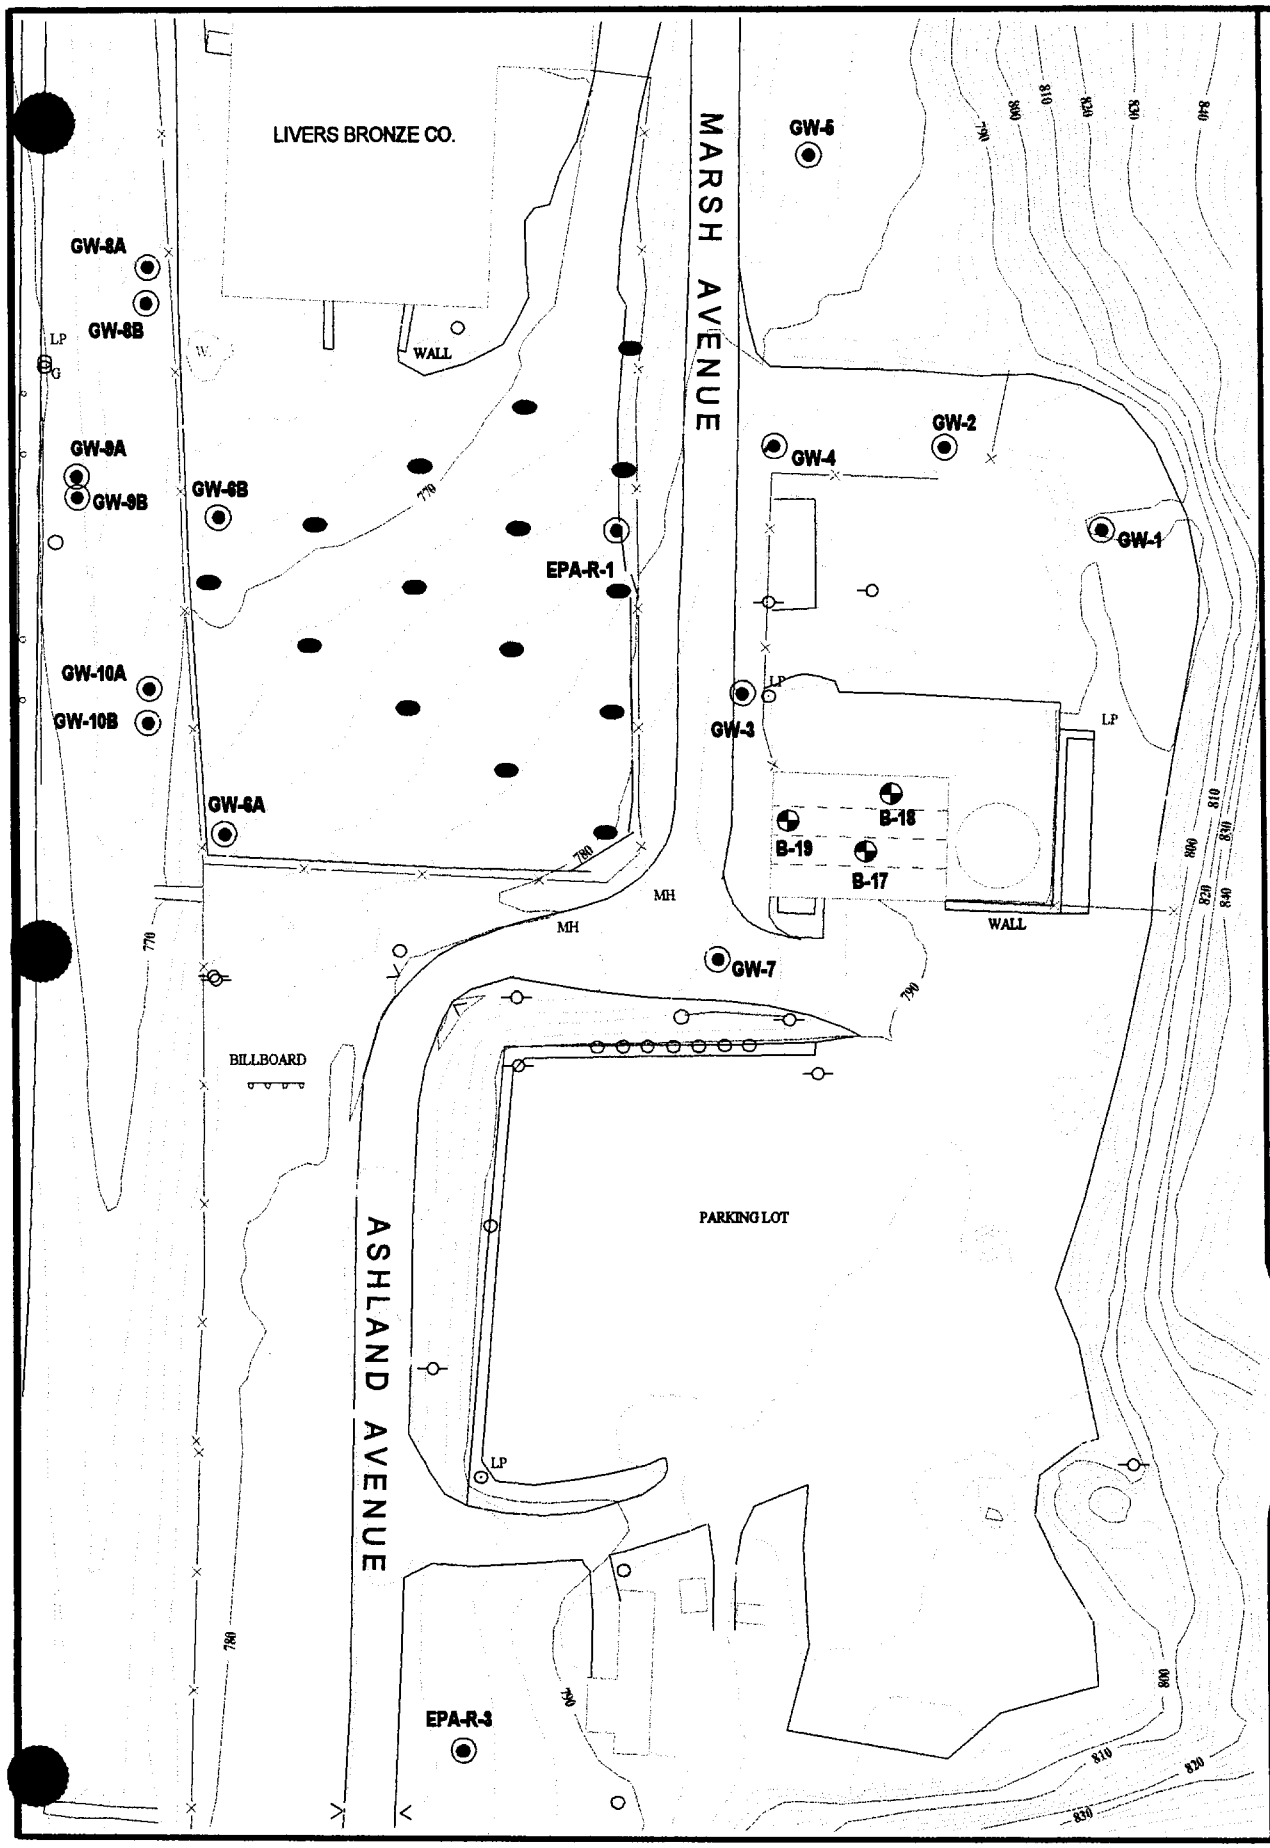

LEGEND

- MONITOR WELLS
- REPLACEMENT SOIL BORINGS
- PROBE LOCATIONS

-N-

0 20 40 80
SCALE FEET

FIGURE 33	DATE 3/10/99
	DESIGNED JMC
	DETAILED JMC
	CHECKED BJN

INDUSTRIAL SERVICE CORP.
1633 MARSH AVE.
KANSAS CITY, MO 64126

WORK PLAN ADDENDUM

REV:
1. 1/17/00 RE-LOCATED PROBE LOCATIONS TO INCREASE COVERAGE AREA.