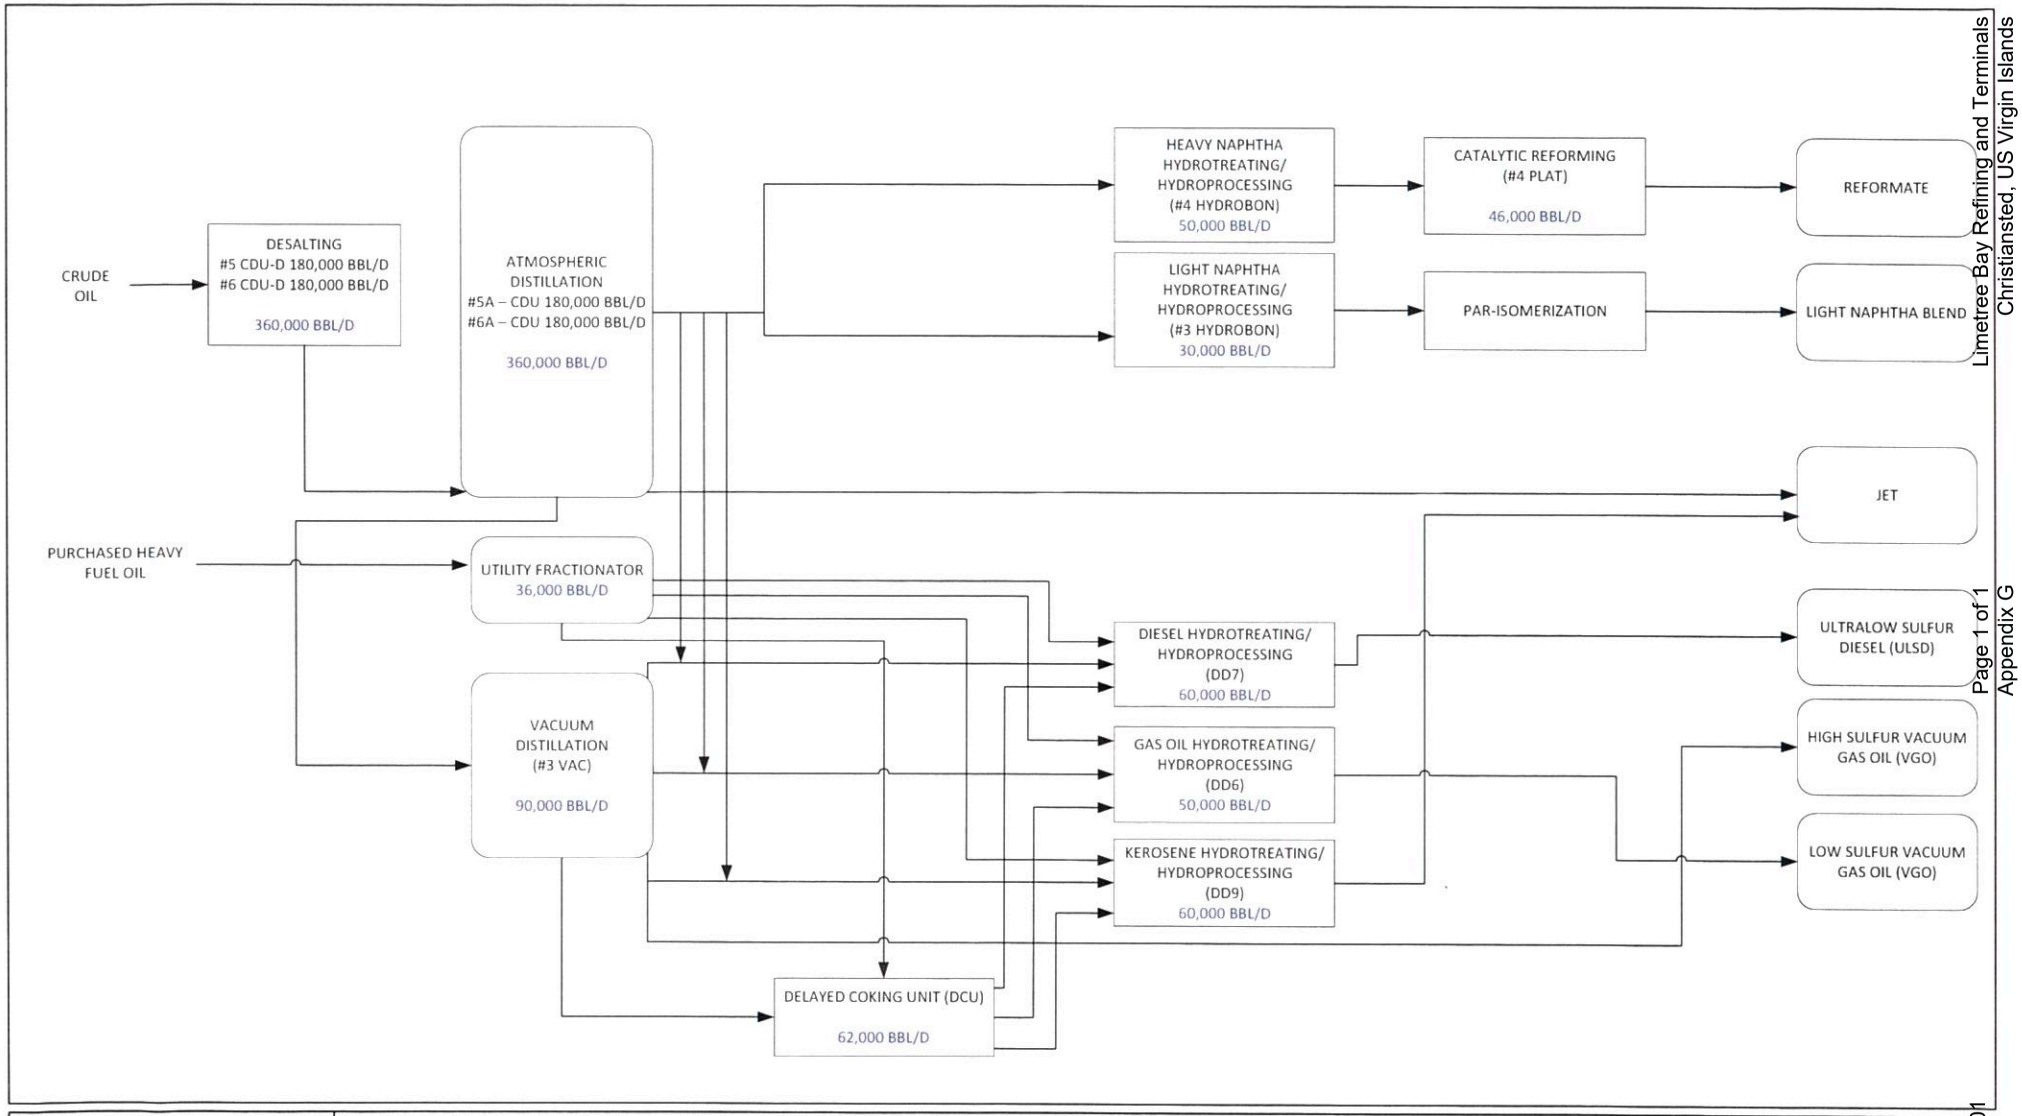

RAMBOLL

PHASE B: INCREASED REFINERY PRODUCTION
PROCESS FLOW DIAGRAM
LIMETREE BAY TERMINALS AND REFINING
ST. CROIX, U.S. VIRGIN ISLANDS

FIGURE 4.2