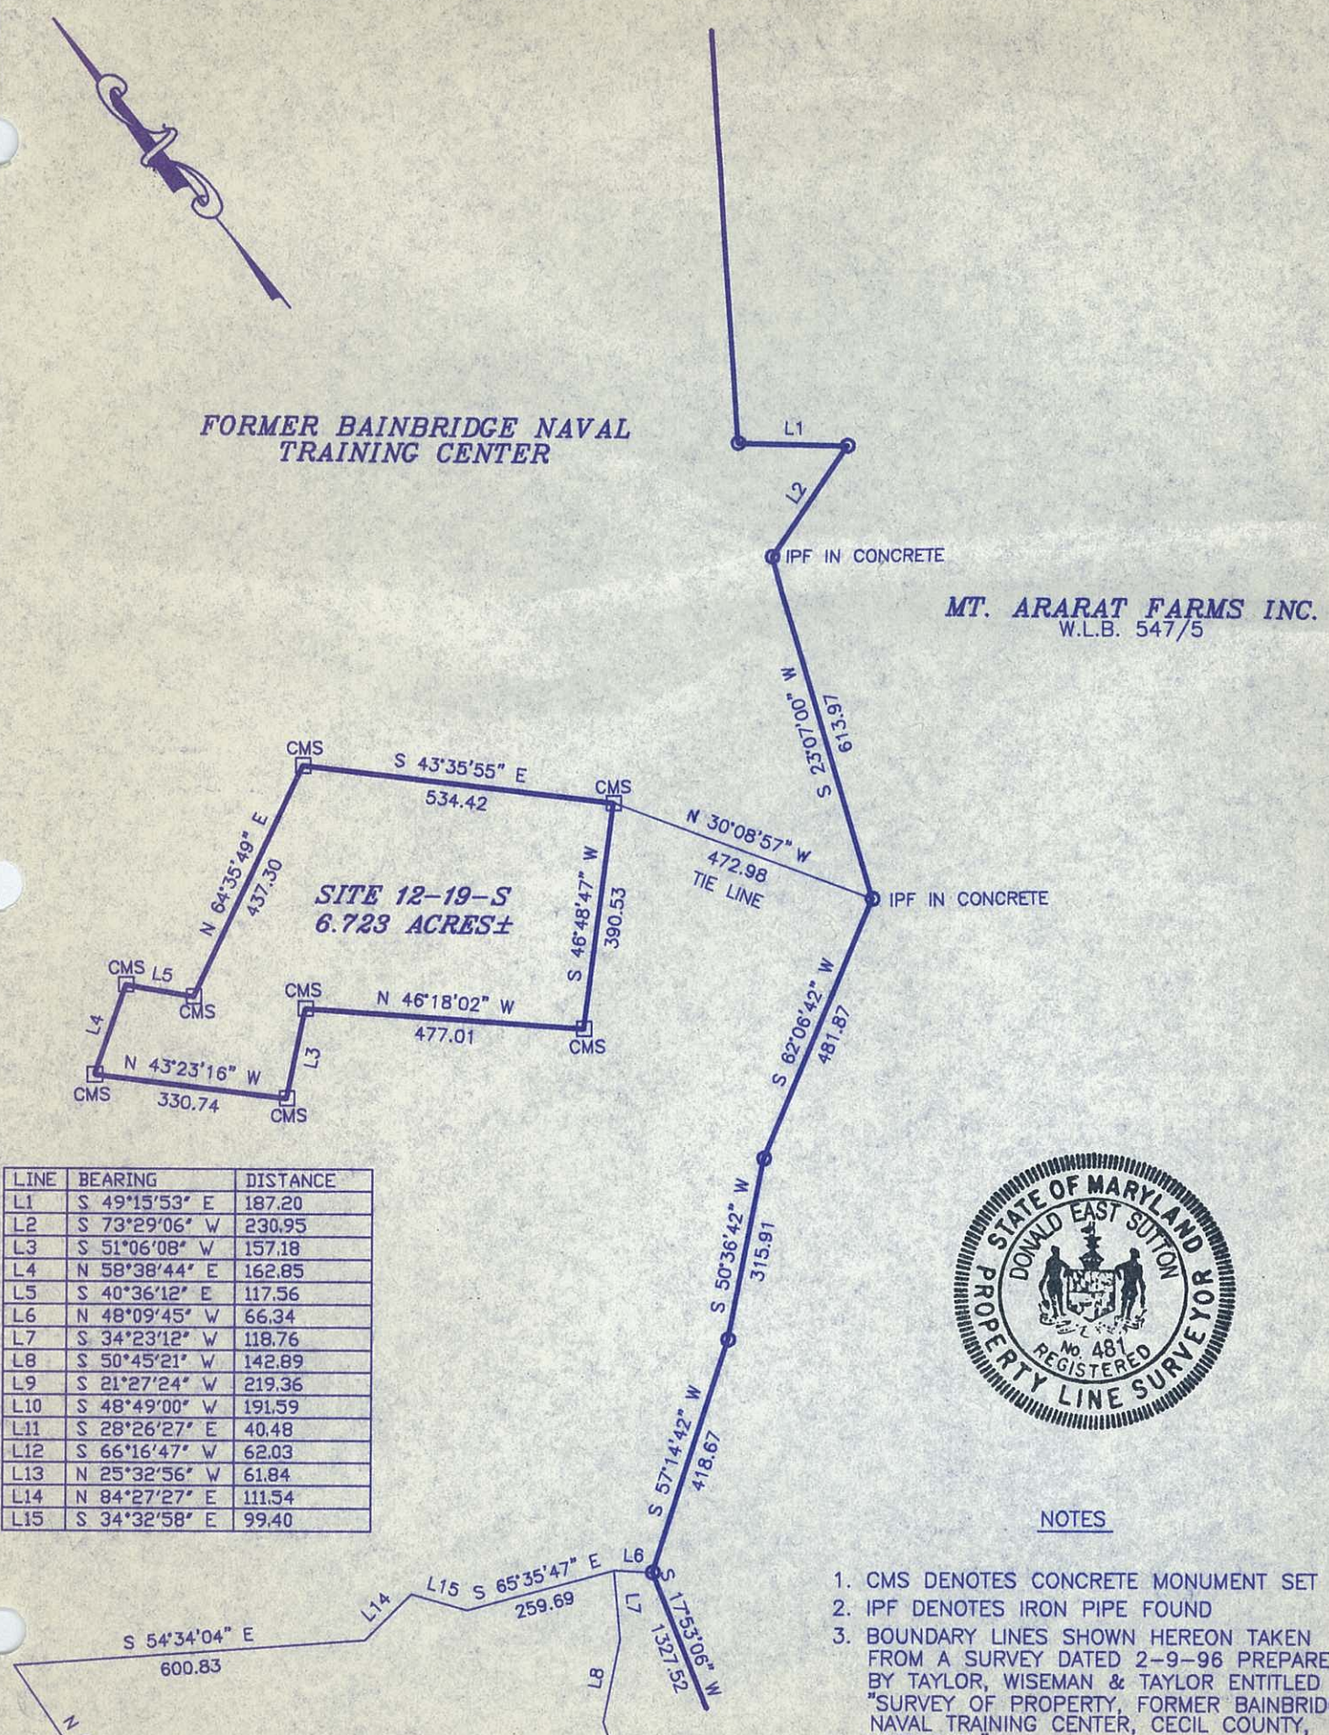

LINE	BEARING	DISTANCE
L1	S 49°15'53" E	187.20
L2	S 73°29'06" W	230.95
L3	S 51°06'08" W	157.18
L4	N 58°38'44" E	162.85
L5	S 40°36'12" E	117.56
L6	N 48°09'45" W	66.34
L7	S 34°23'12" W	118.76
L8	S 50°45'21" W	142.89
L9	S 21°27'24" W	219.36
L10	S 48°49'00" W	191.59
L11	S 28°26'27" E	40.48
L12	S 66°16'47" W	62.03
L13	N 25°32'56" W	61.84
L14	N 84°27'27" E	111.54
L15	S 34°32'58" E	99.40

NOTES

1. CMS DENOTES CONCRETE MONUMENT SET
2. IPF DENOTES IRON PIPE FOUND
3. BOUNDARY LINES SHOWN HEREON TAKEN FROM A SURVEY DATED 2-9-96 PREPARED BY TAYLOR, WISEMAN & TAYLOR ENTITLED "SURVEY OF PROPERTY, FORMER BAINBRIDGE NAVAL TRAINING CENTER, CECIL COUNTY, MARYLAND."

I HEREBY CERTIFY THAT THE DRAWING, SHOWN HEREON, HAS BEEN PREPARED AS A RESULT OF AN ON-SITE SURVEY OF THE PREMISES; THAT IT IS SUBJECT TO A TITLE REPORT WHICH MAY REVEAL ADDITIONAL CONVEYANCES, EASEMENTS, COVENANTS, RIGHT-OF-WAYS NOT SHOWN HEREON. IF THIS DRAWING DOES NOT HAVE AN ORIGINAL SEAL AND SIGNATURE (THE SEAL AND SIGNATURE ARE NOT COPIES), IT IS TO BE CONSIDERED INVALID.

Donald East Sutton 11/24/99

DONALD EAST SUTTON, PROPERTY LINE SURVEYOR, #481
DATE OF LATEST FIELD NOTES: 11/18/99

SURVEY OF
SITE 12-19-S
FORMER BAINBRIDGE NAVAL TRAINING CENTER
SEVENTH ELECTION DISTRICT, CECIL COUNTY, MARYLAND
FOR: THE ENVIRONMENTAL COMPANY, INC.

McCRONE
ENGINEERING ▫ ENVIRONMENTAL SCIENCES
LAND PLANNING & SURVEYING ▫ CONSTRUCTION SERVICES
CLAYTON PROFESSIONAL BUILDING
118 NORTH STREET
ELKTON, MARYLAND
(410) 398-1550
© COPYRIGHT LAST DATE INDICATED HEREON

DRAWN BY: B. SMITH
SCALE: 1"=300'
DATE: NOV. 1999
JOB NO. D3990193
FOLDER: 1666
CADD FILE: BAINBRIDGEAREA