BETHLEHEM STEEL CORPORATION
BURNS HARBOR DIVISION
WAL/SPL-1

FIGURE 3-4

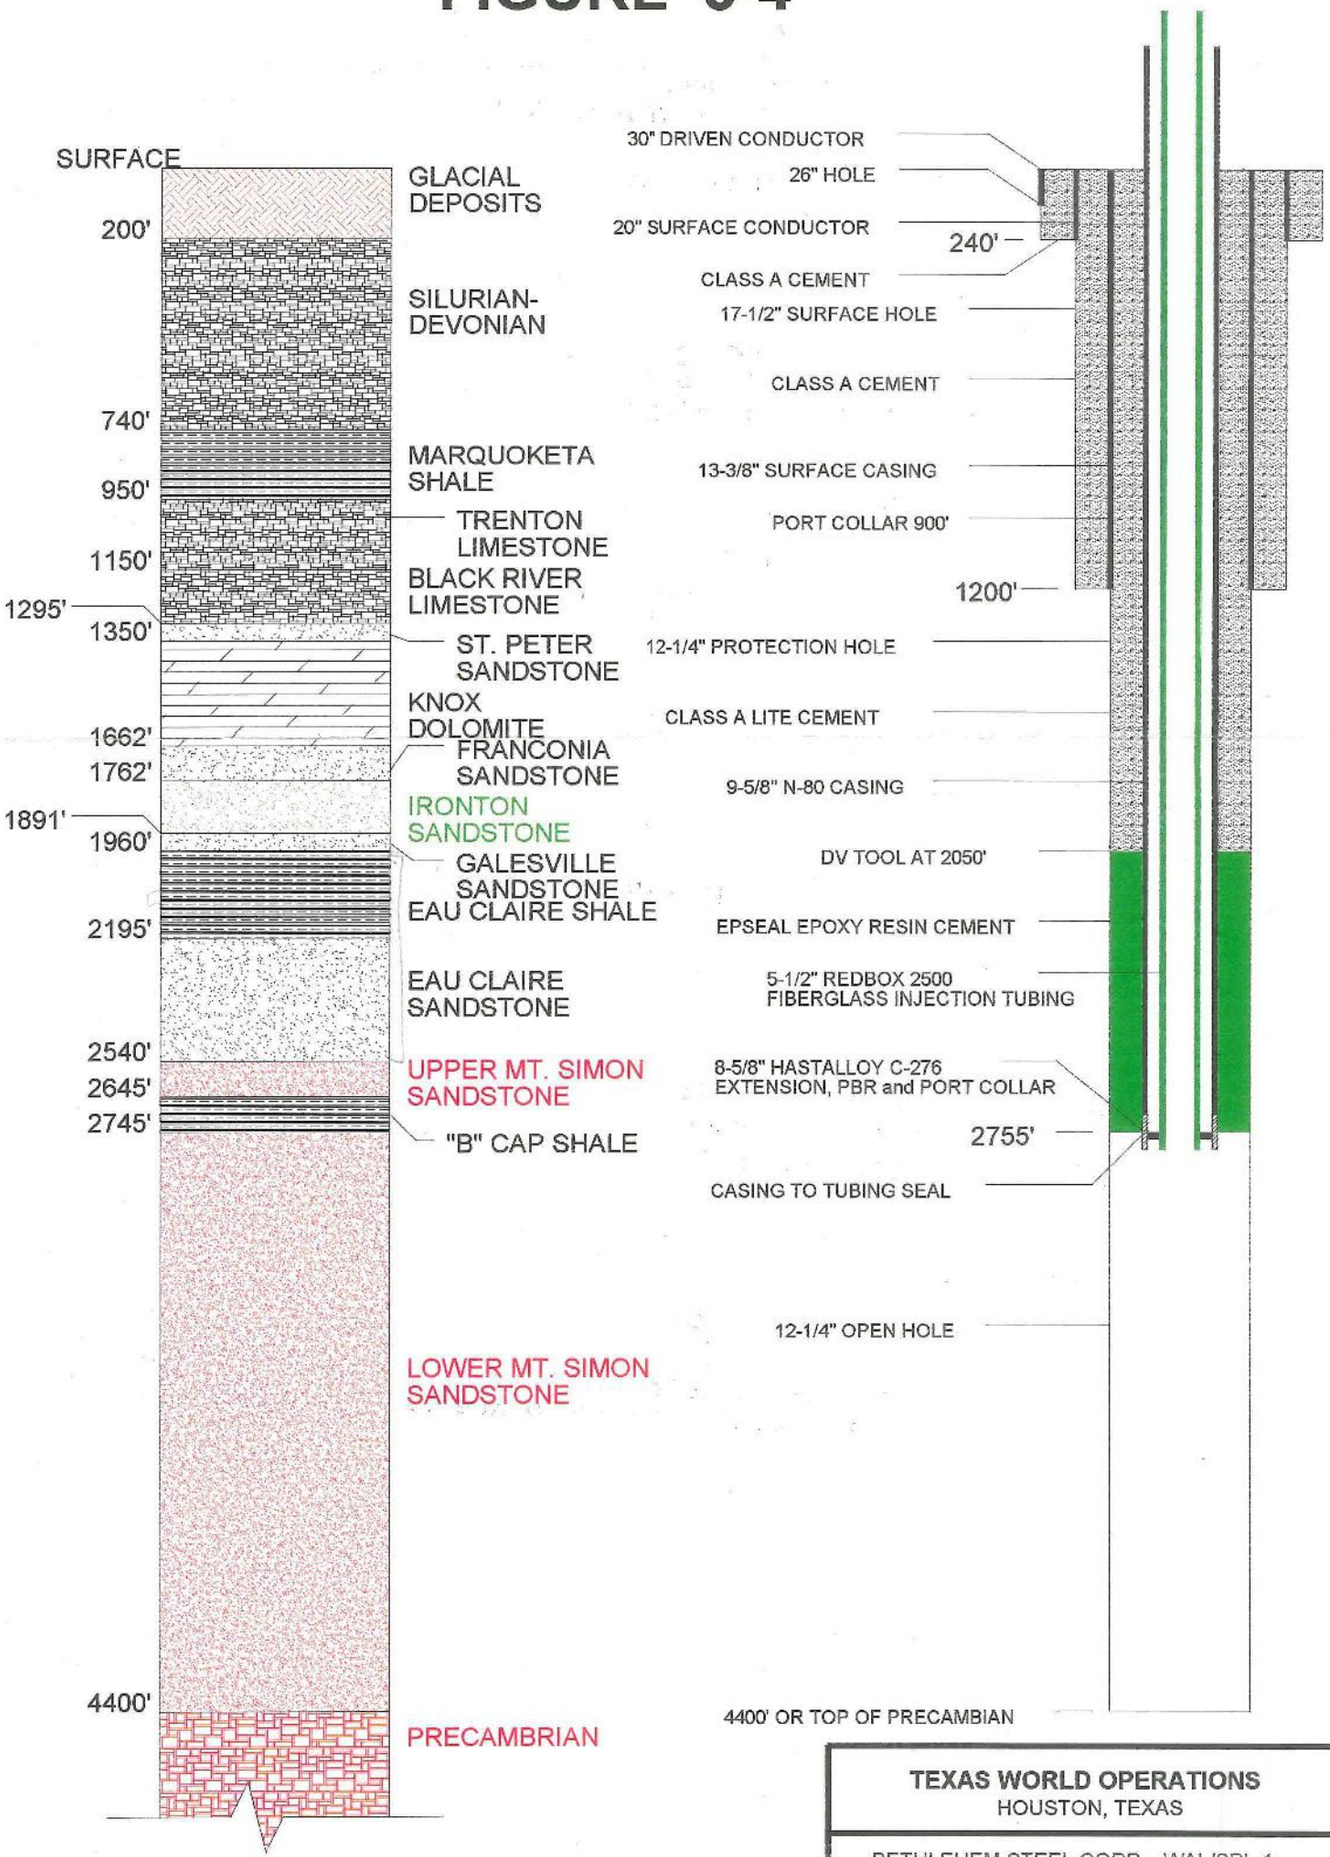

ALL DEPTHS REFERENCED TO 18' RKB (632' MSL)

TEXAS WORLD OPERATIONS HOUSTON, TEXAS		
BETHLEHEM STEEL CORP, WAL/SPL-1		
DR. BY RFW	02/12/99	REV: 2